



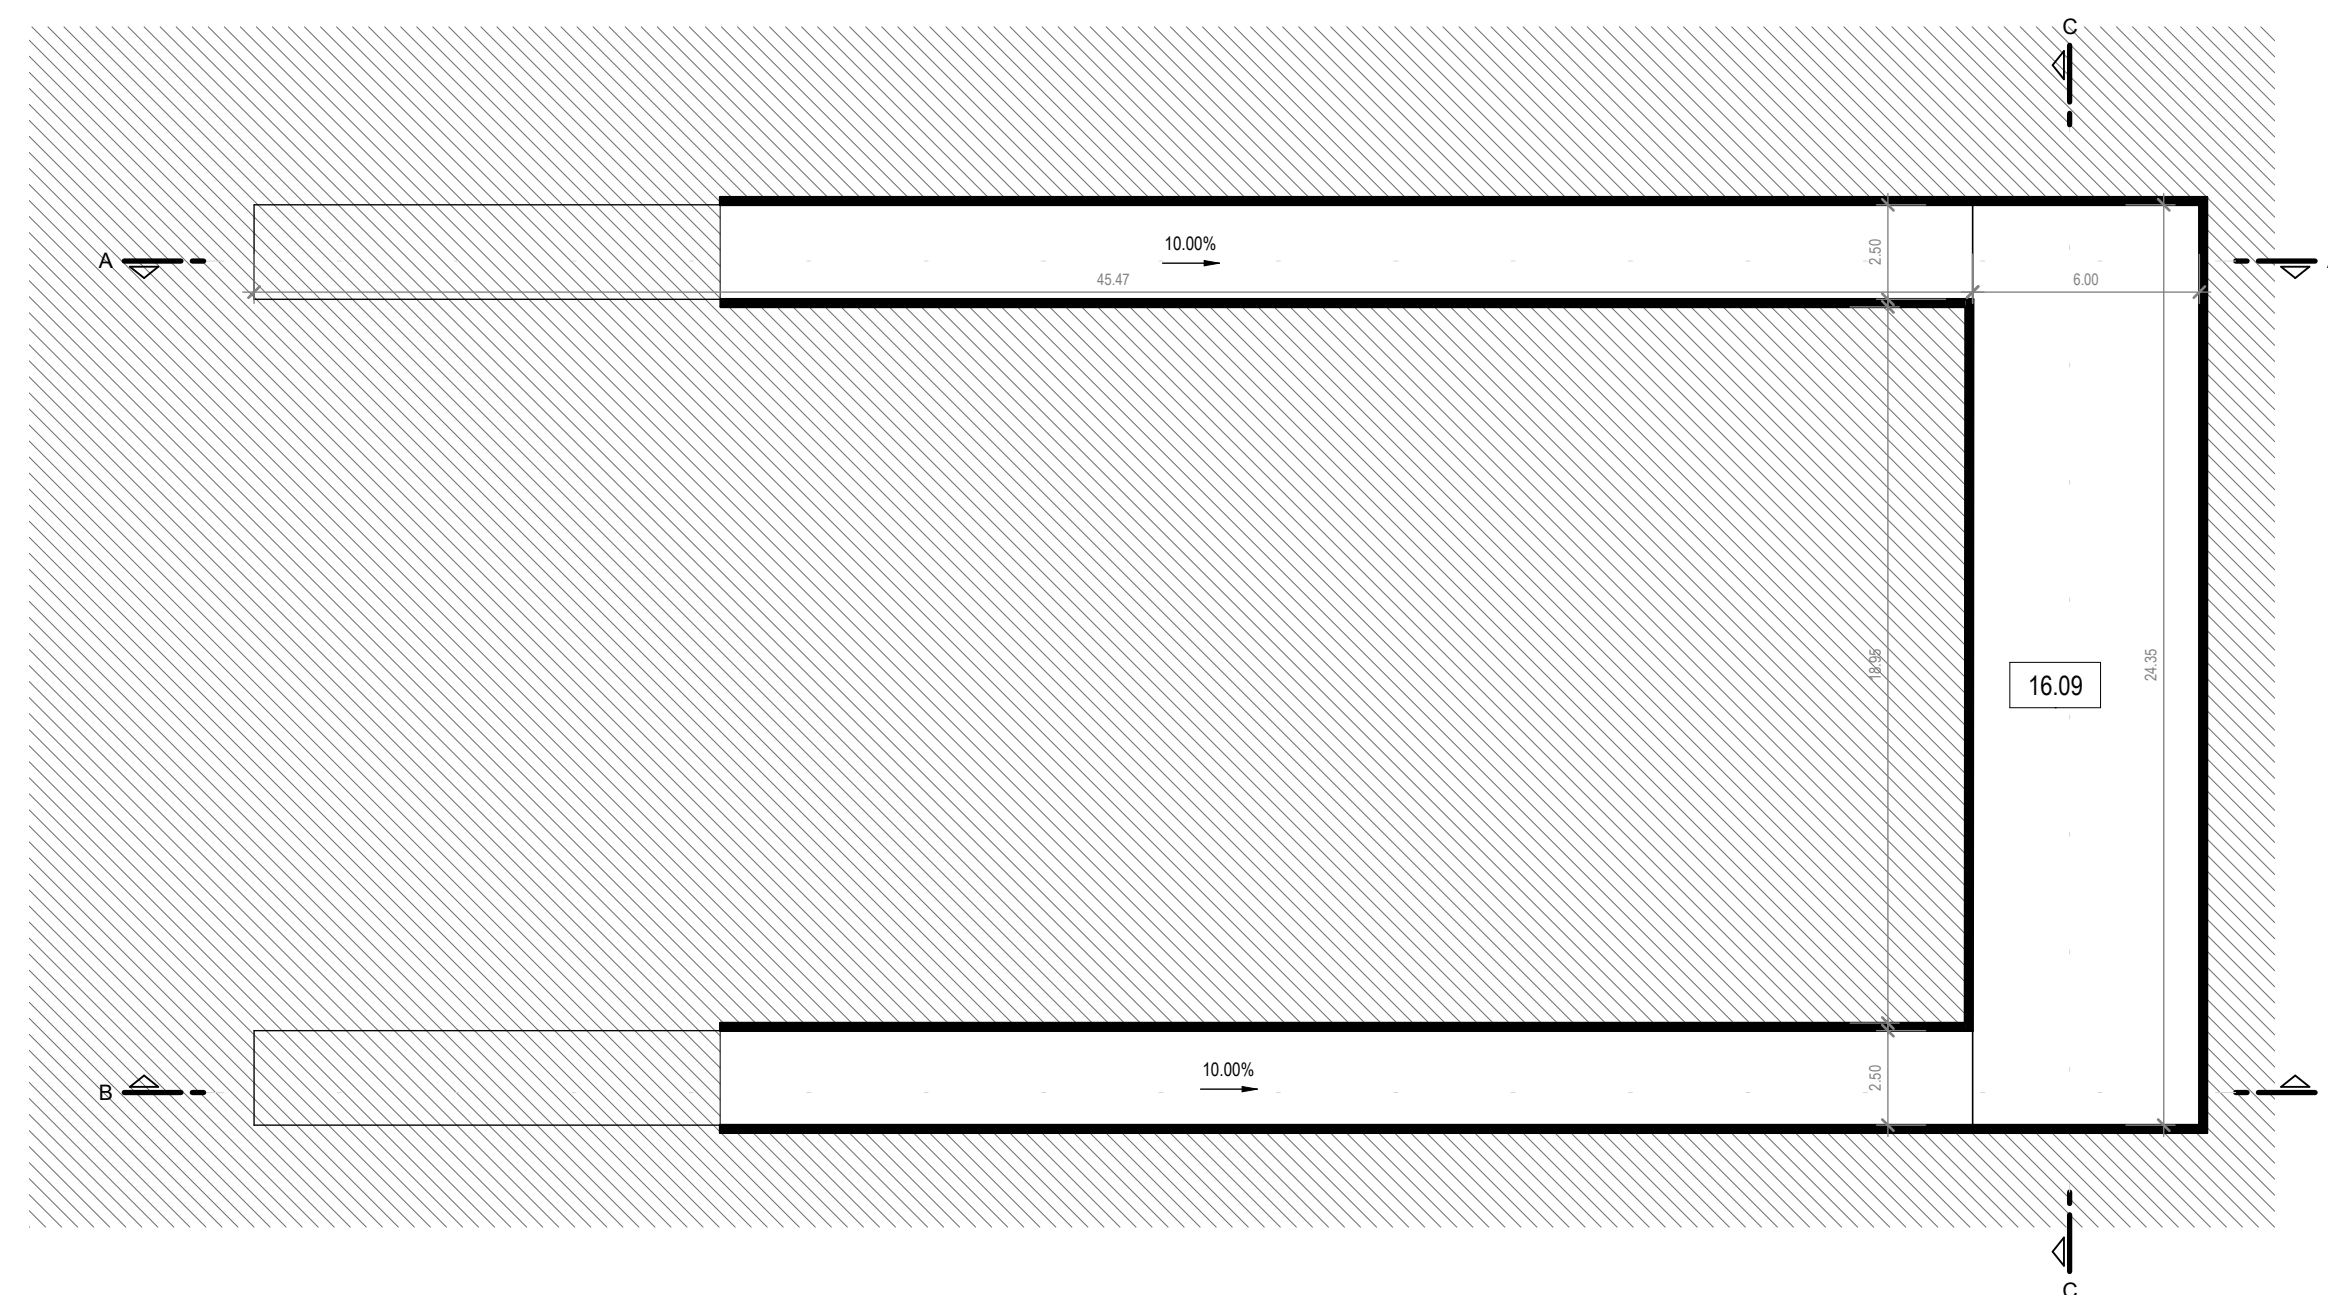


Planta Piso -1
Esc. 1 : 200




Planta Piso 0
Esc. 1 : 200

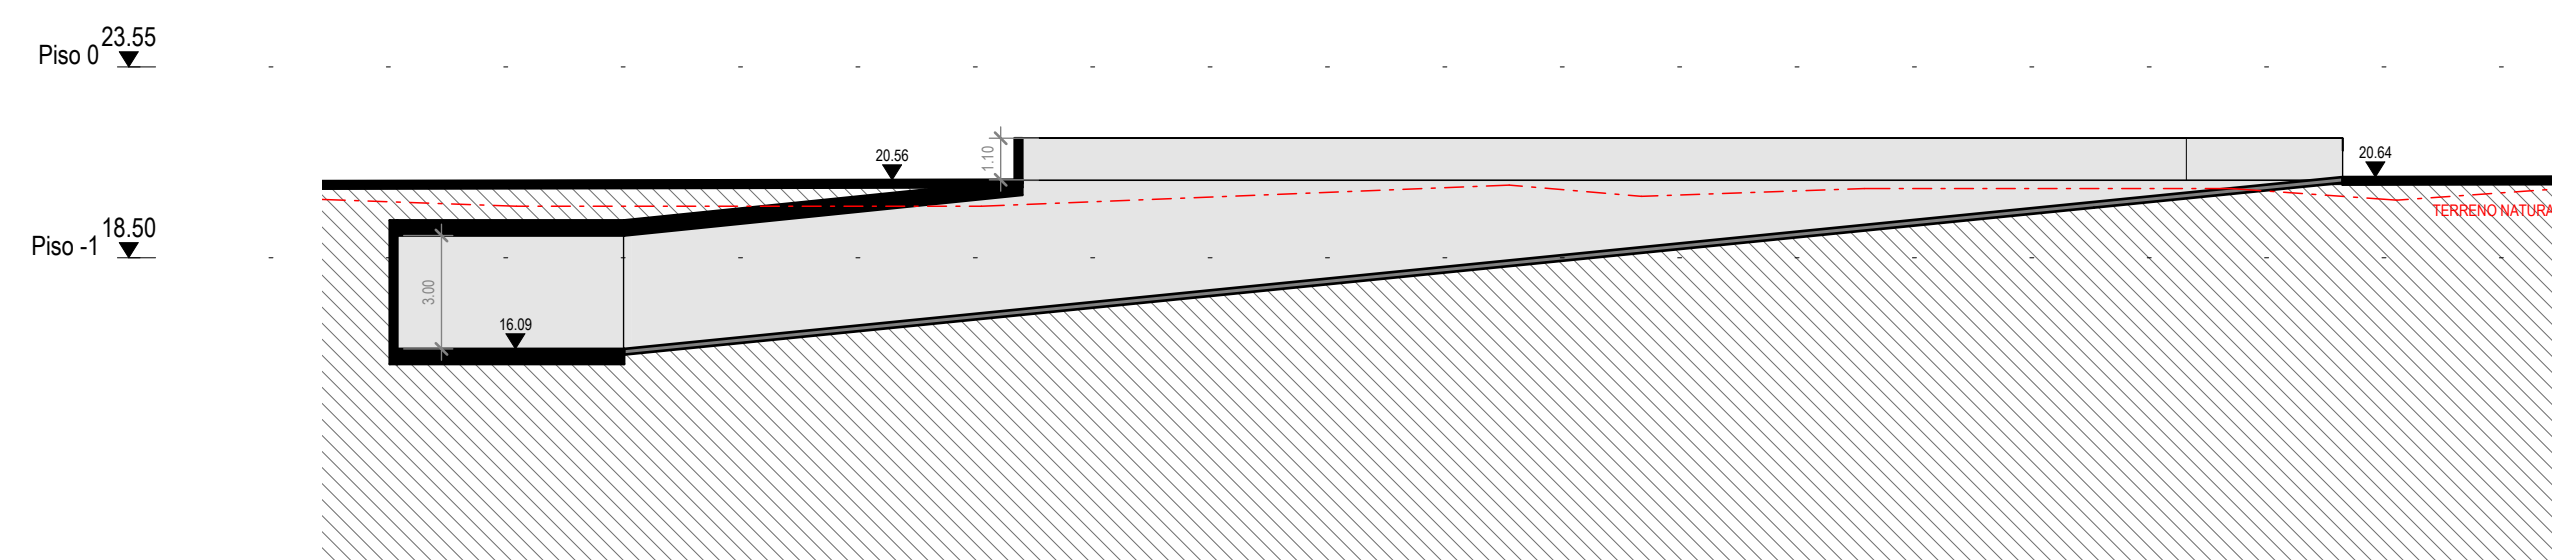

Corte AA
Esc. 1 : 200

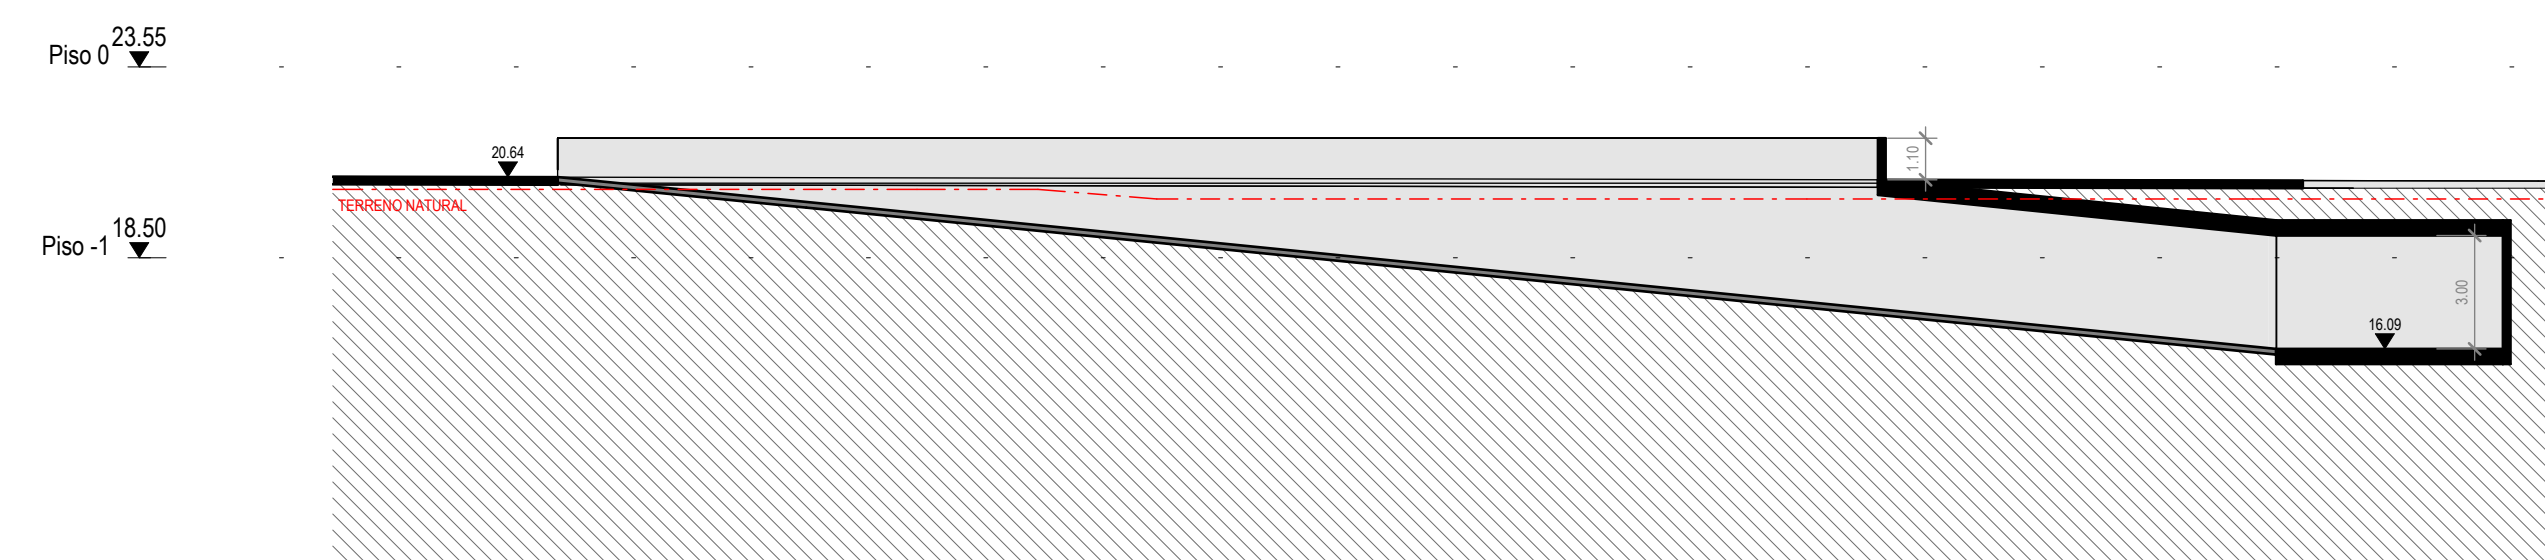

Corte BB
Esc. 1 : 200

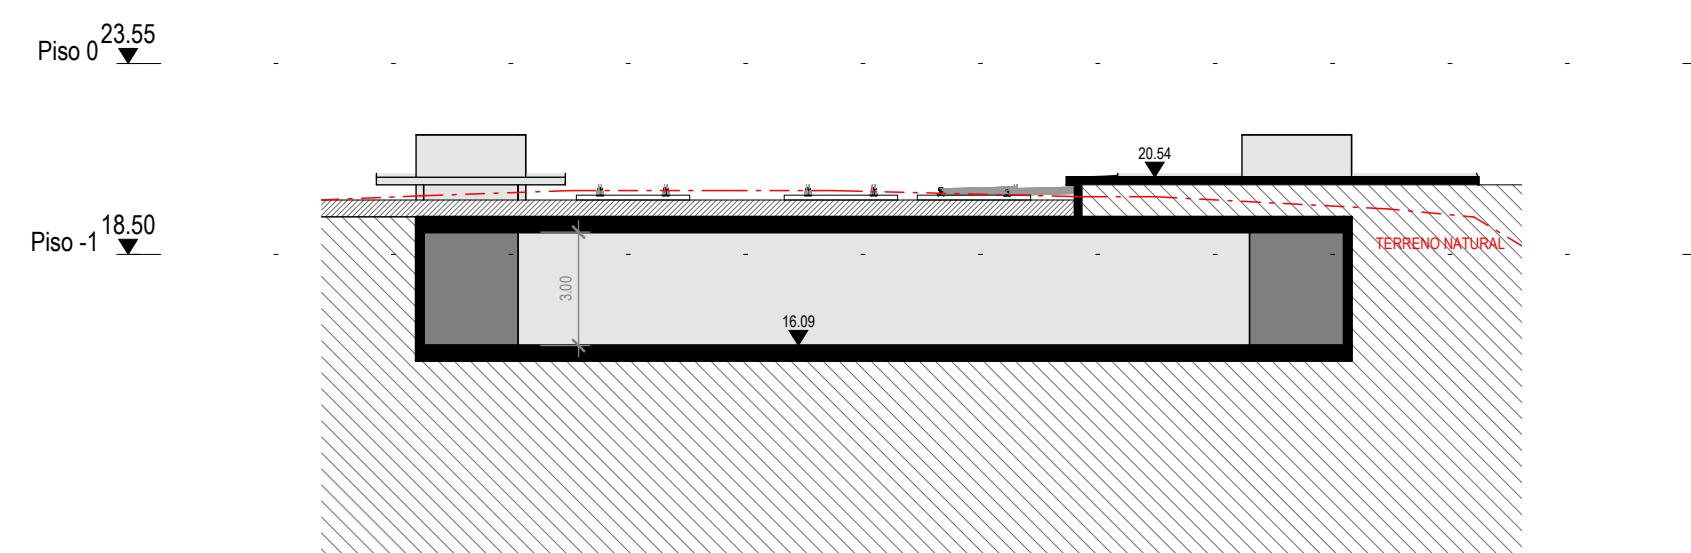

Corte CC
Esc. 1 : 200

[illegible]