


ALÇADO (7/11)
PONTE SOBRE O RIO MONDEGO
ESCALA 1/1000

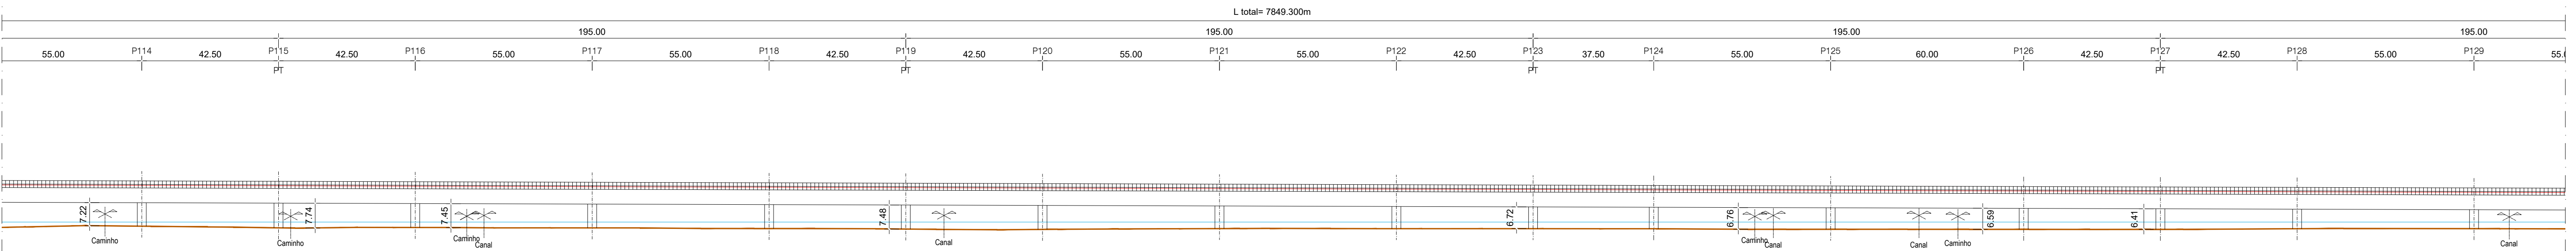

PLANTA (7/11)
PONTE SOBRE O RIO MONDEGO
ESCALA 1/1000



ALÇADO (8/11)
PONTE SOBRE O RIO MONDEGO
ESCALA 1/1000



PLANTA (8/11)
PONTE SOBRE O RIO MONDEGO
ESCALA 1/1000