

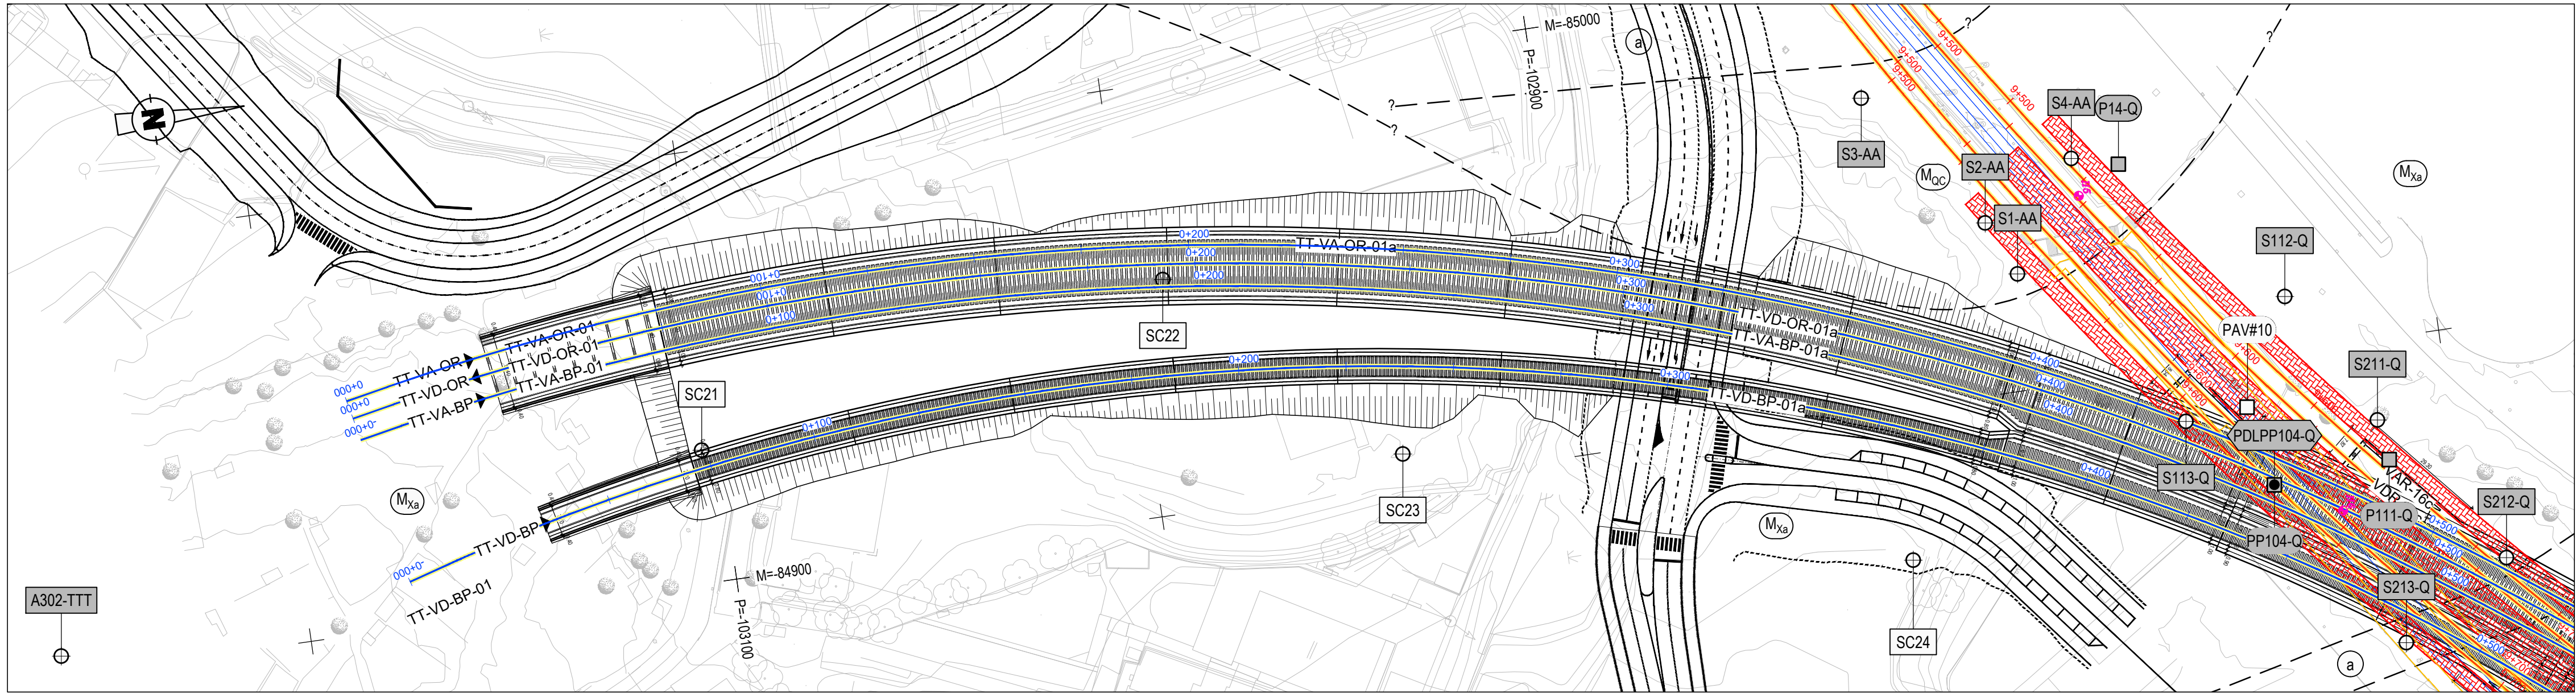


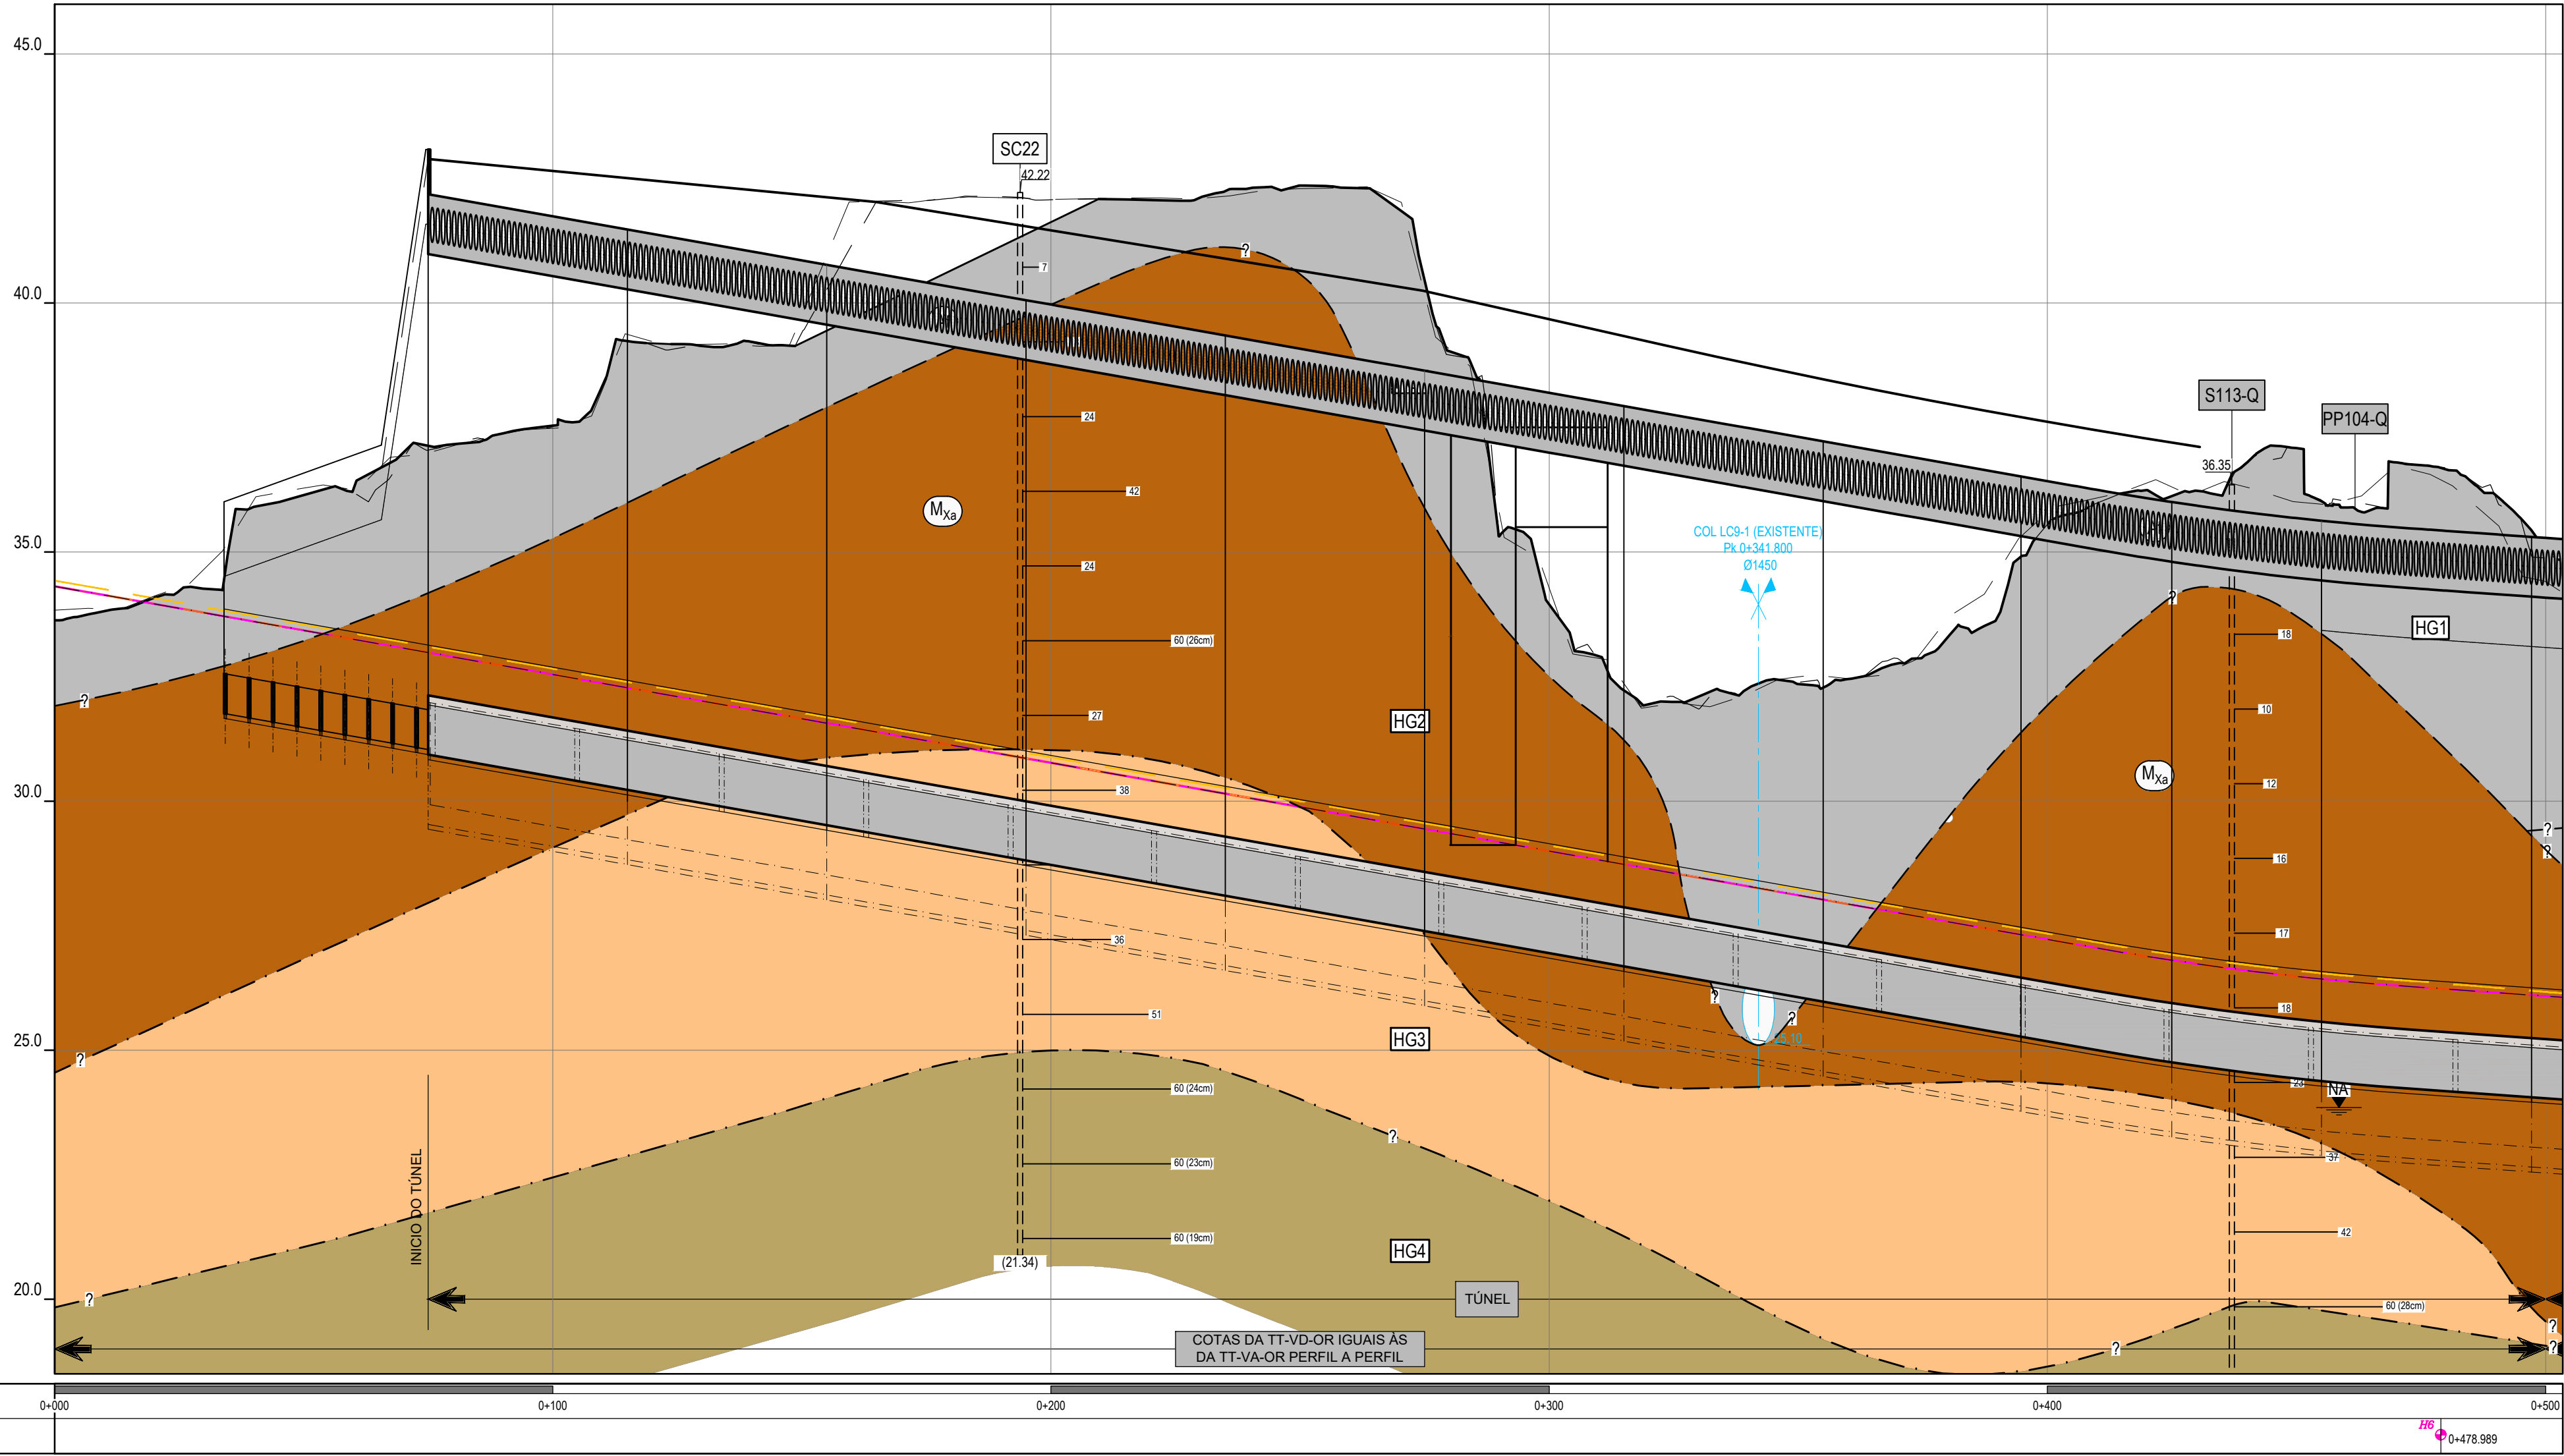

PLANTA
Esc. 1:1000

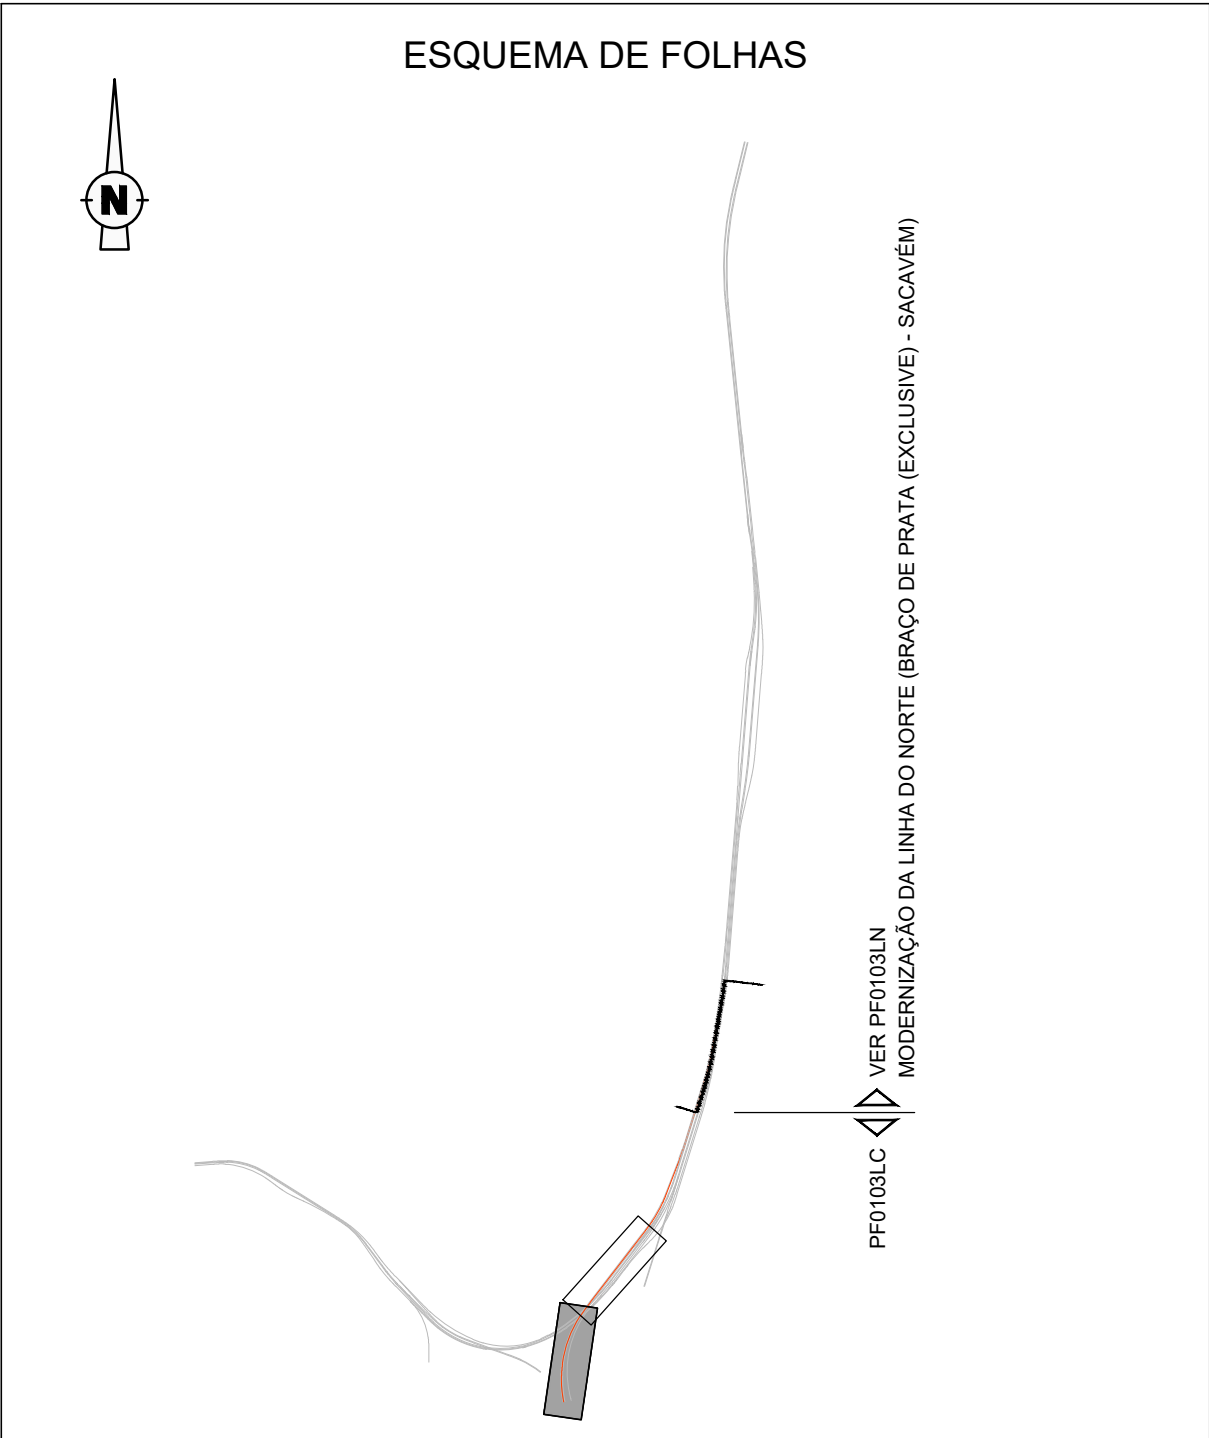

TT-VA-OR
PERFIL LONGITUDINAL
Esc. H=1:1000; V=1:100

Hectometragem de projeto	0+000	0+100	0+200	0+300	0+400	0+500
Hectometragem existente						0+478.989