




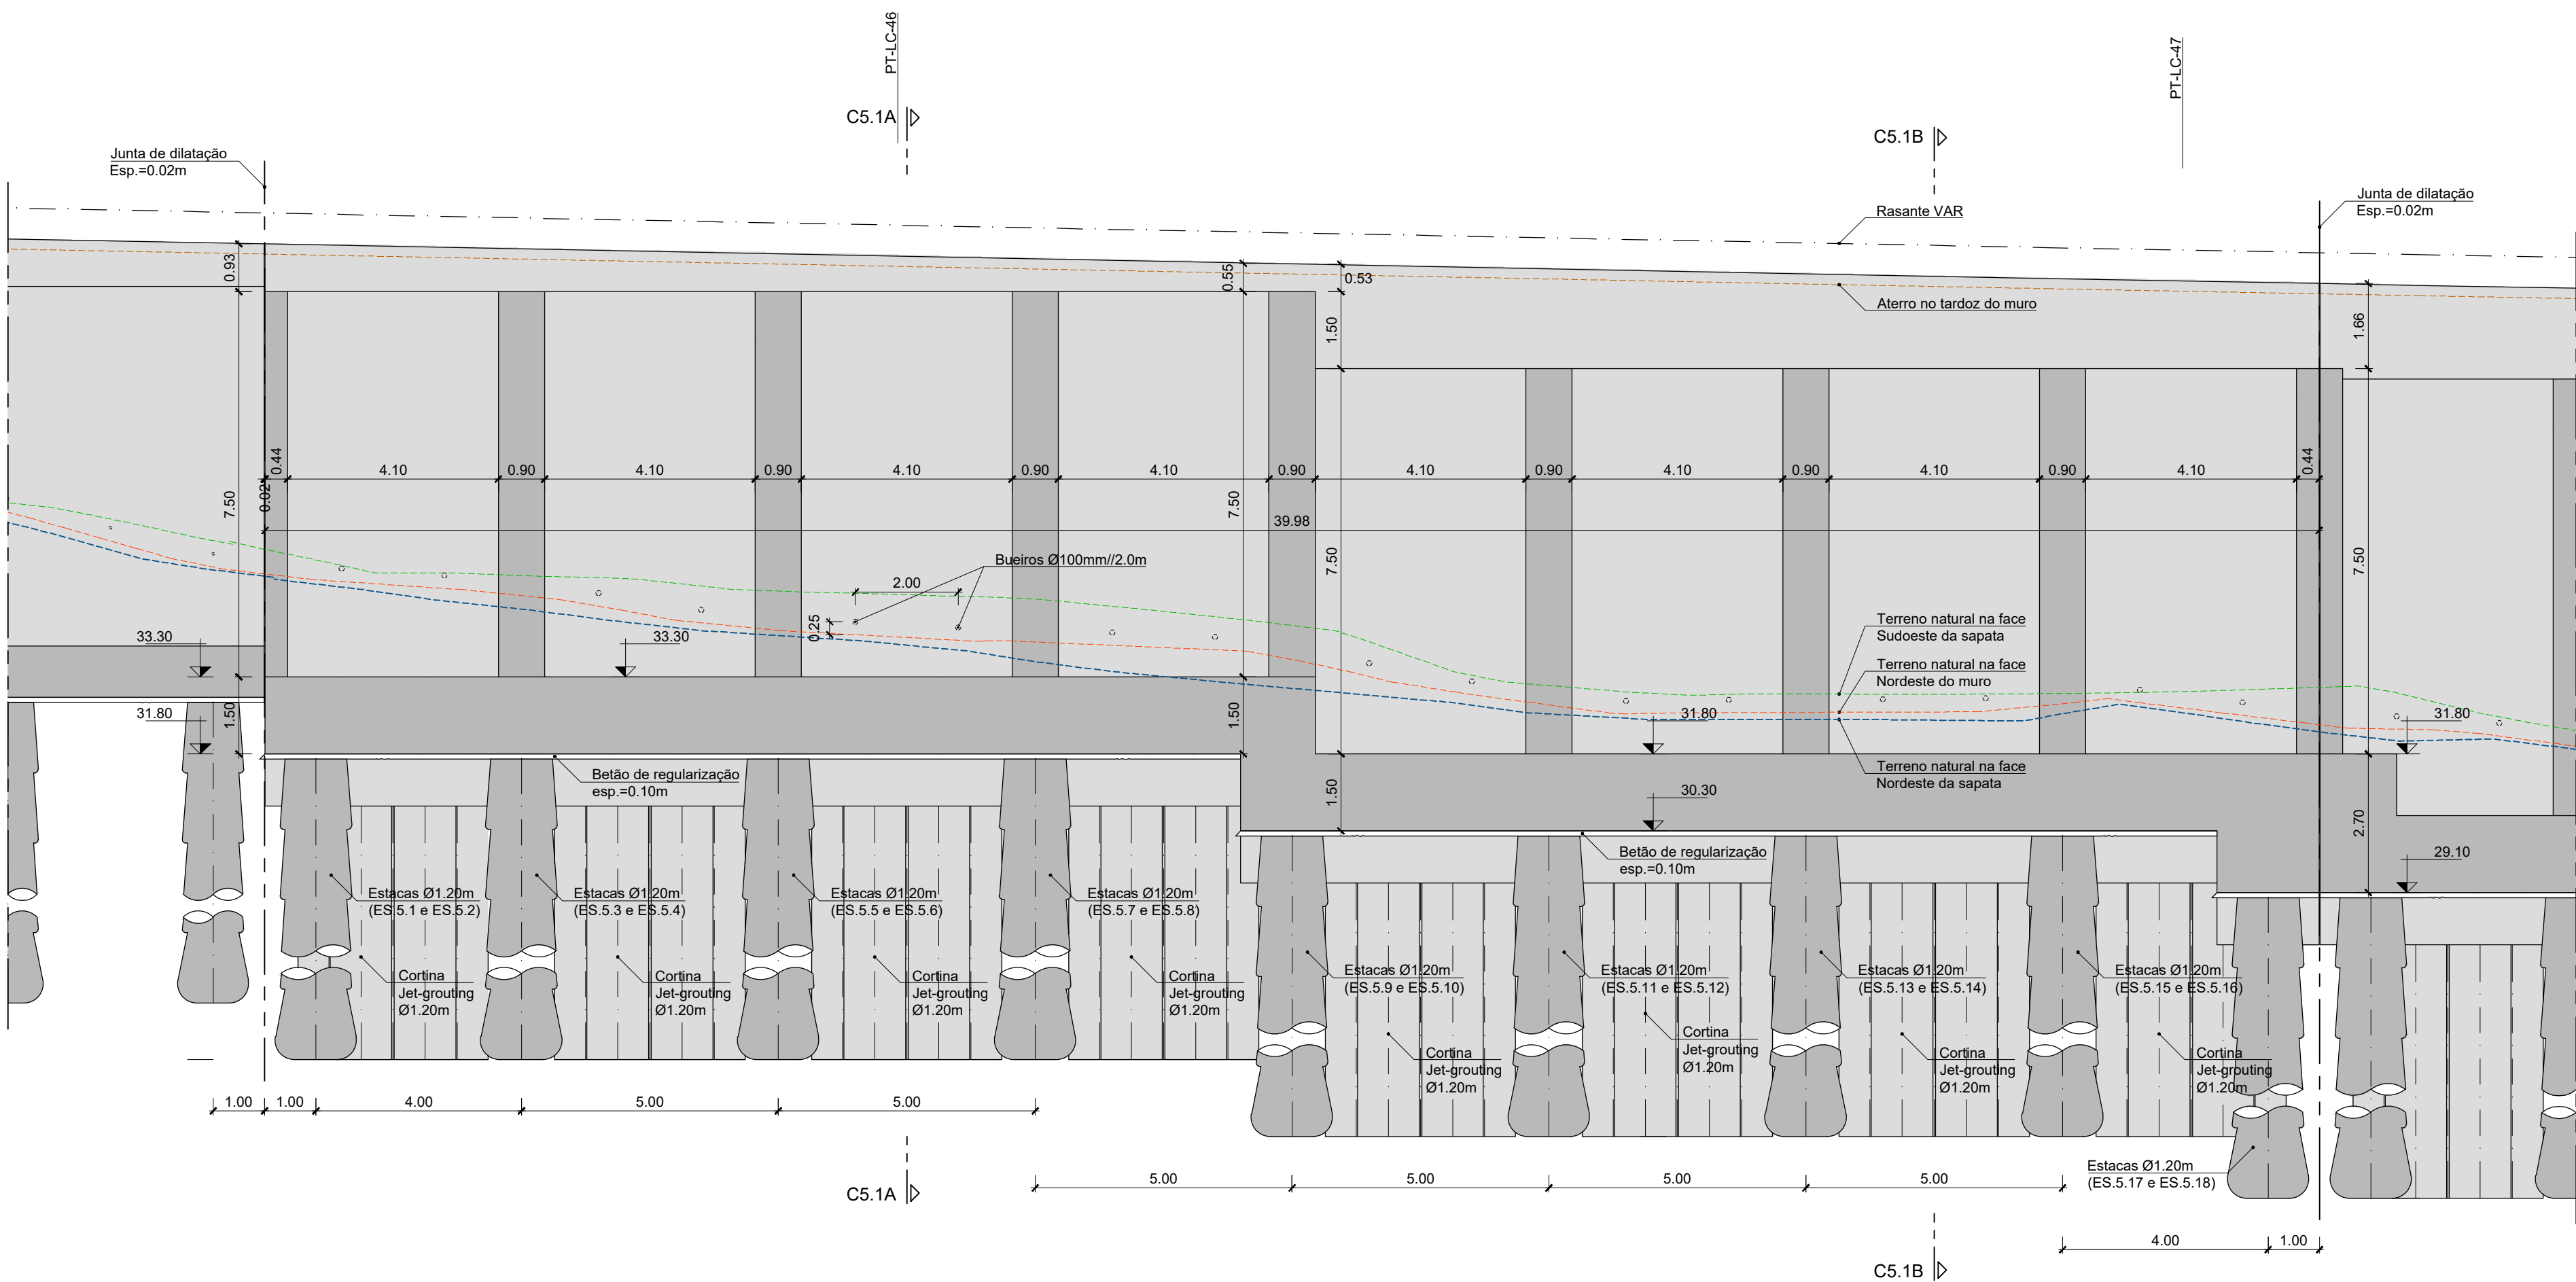


ALÇADO PLANIFICADO
TROÇO M1.5
Esc.=1:100

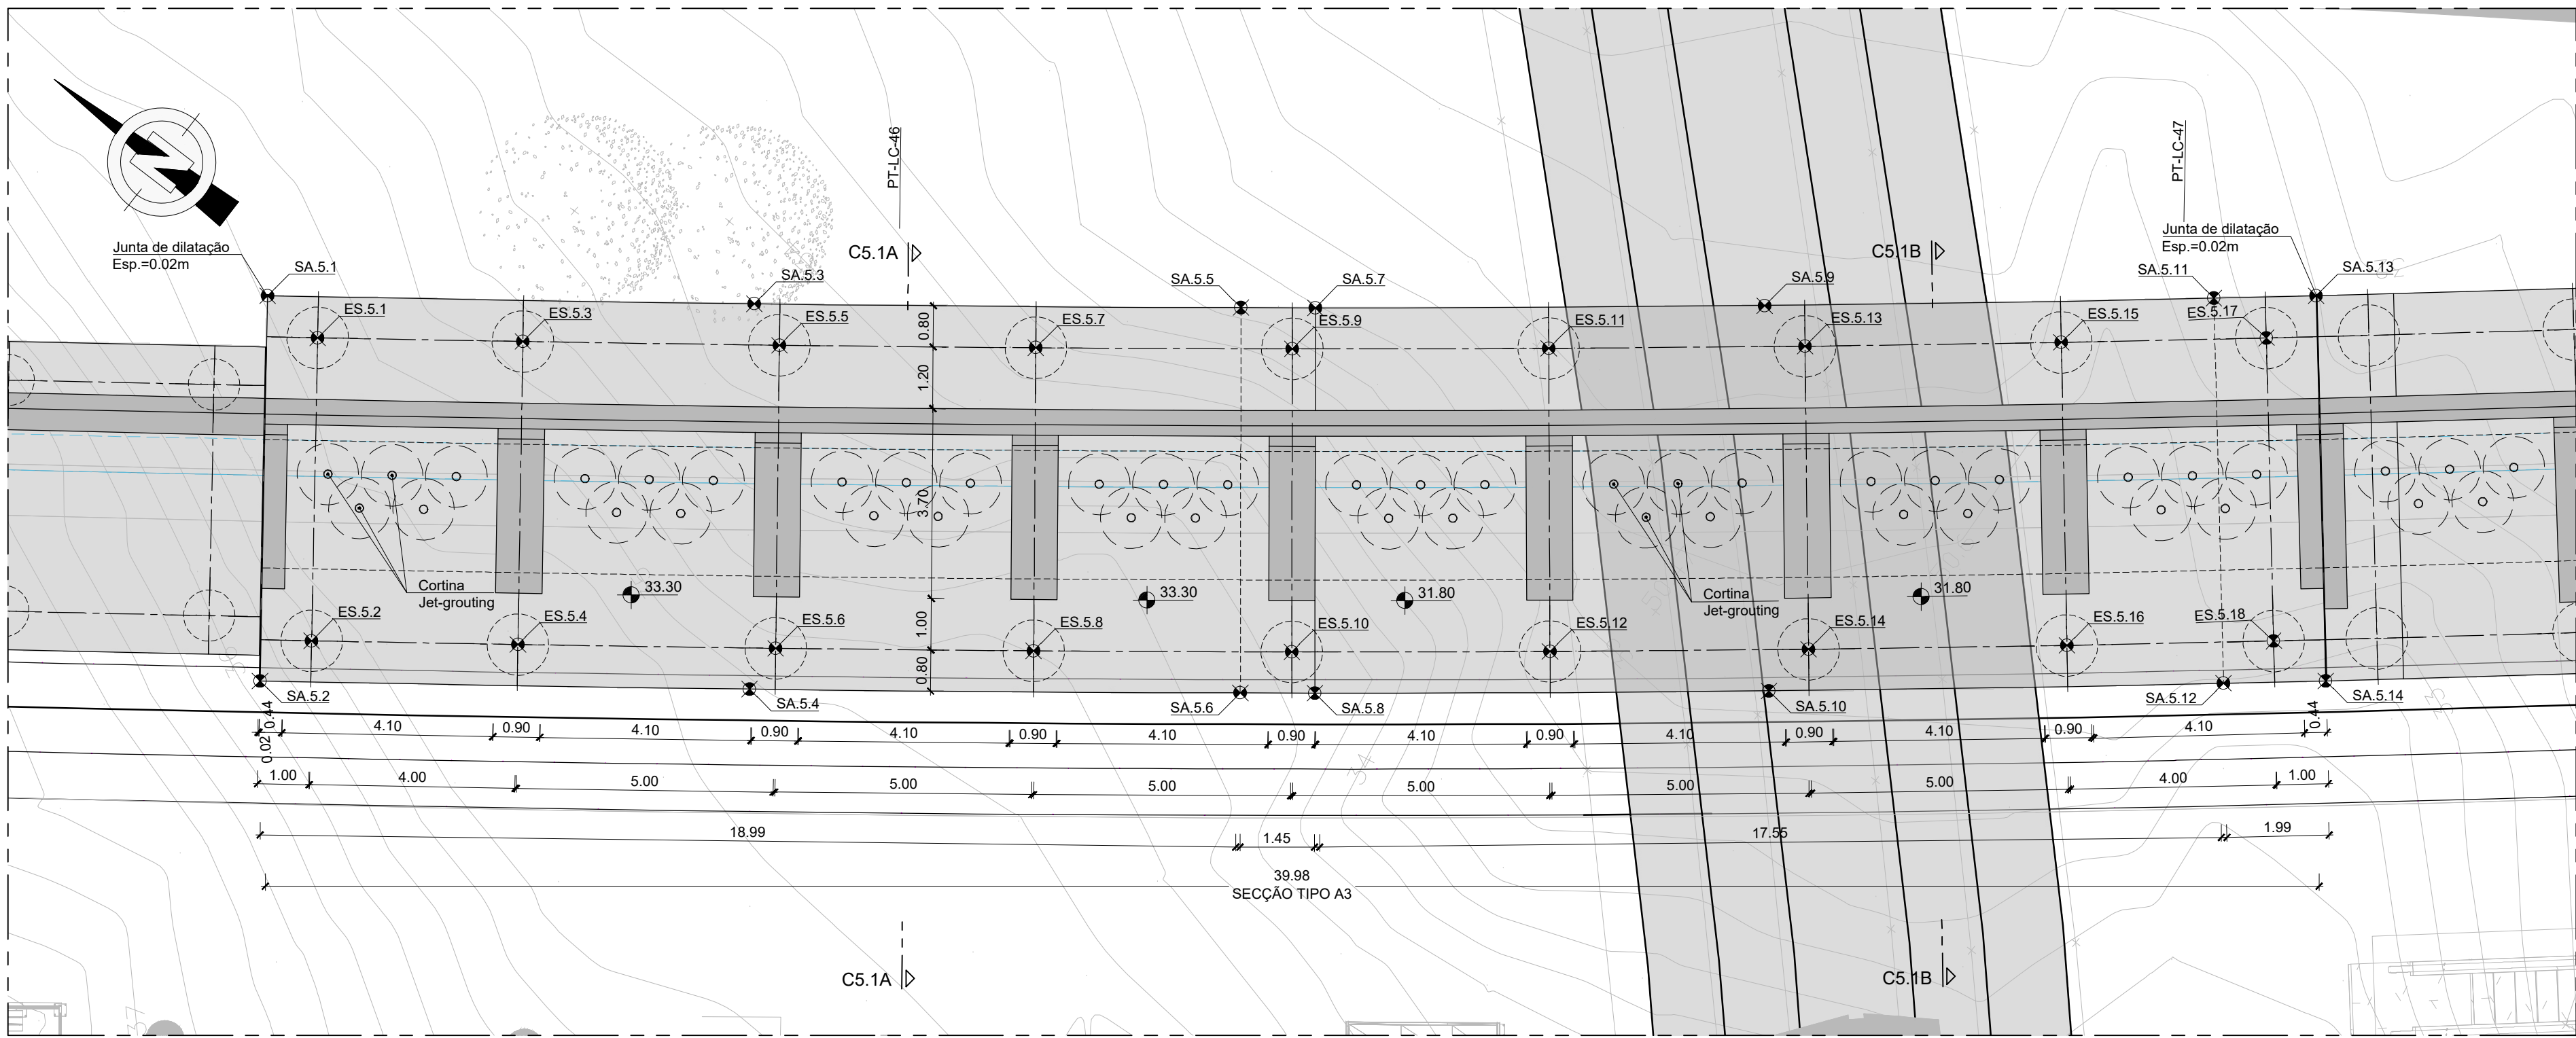

PLANTA
TROÇO M1.5
Esc.=1:100

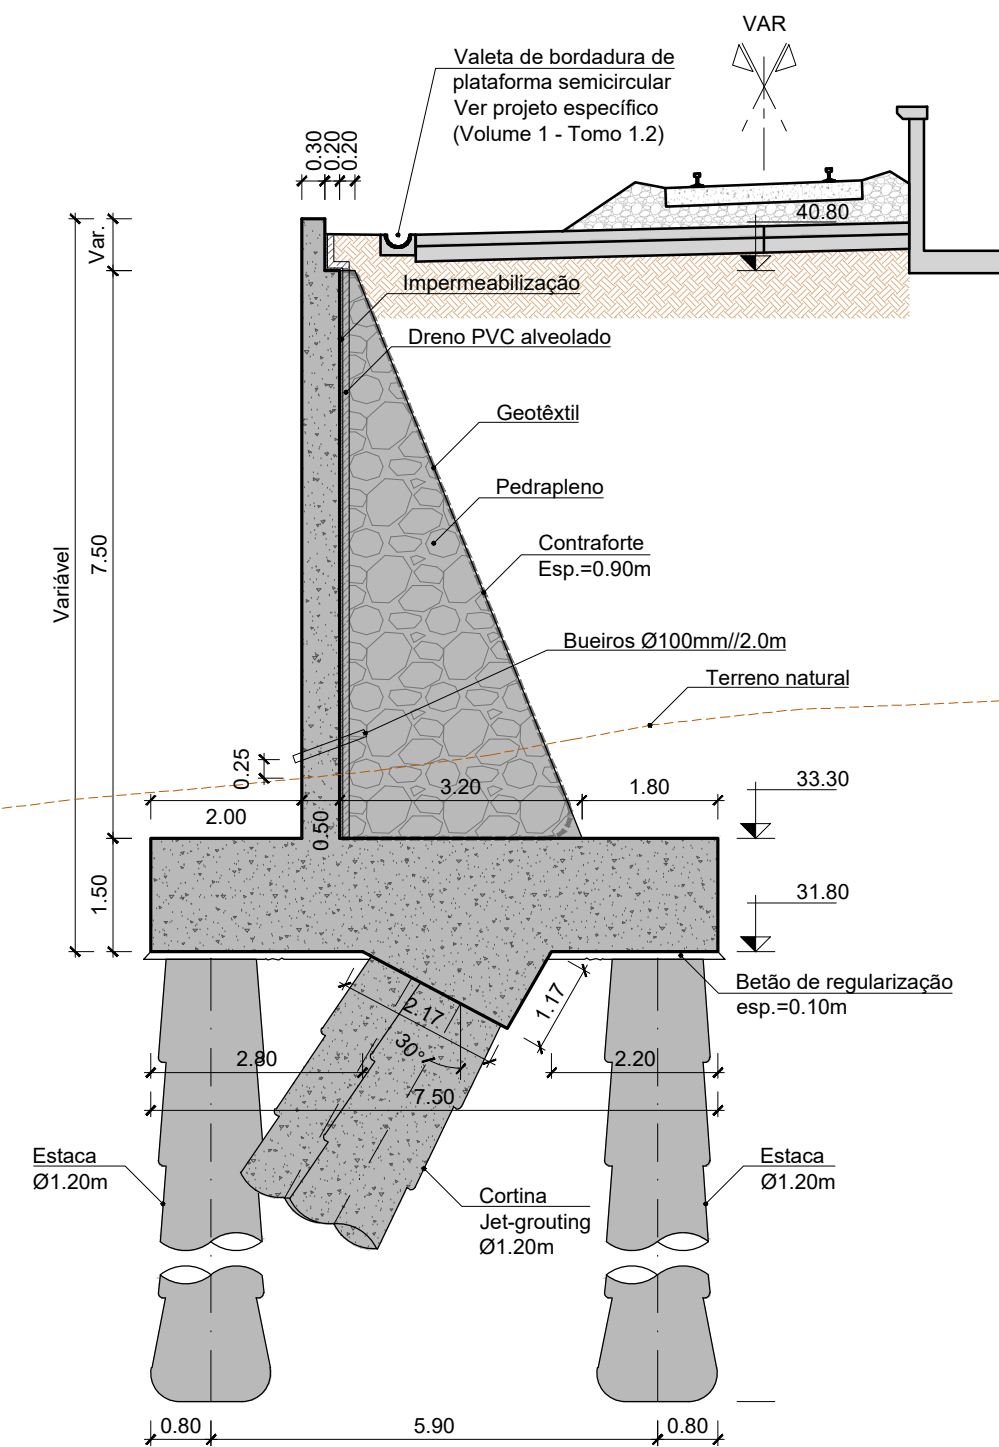

CORTE C5.1A
SECÇÃO TIPO A3
Esc.=1:100

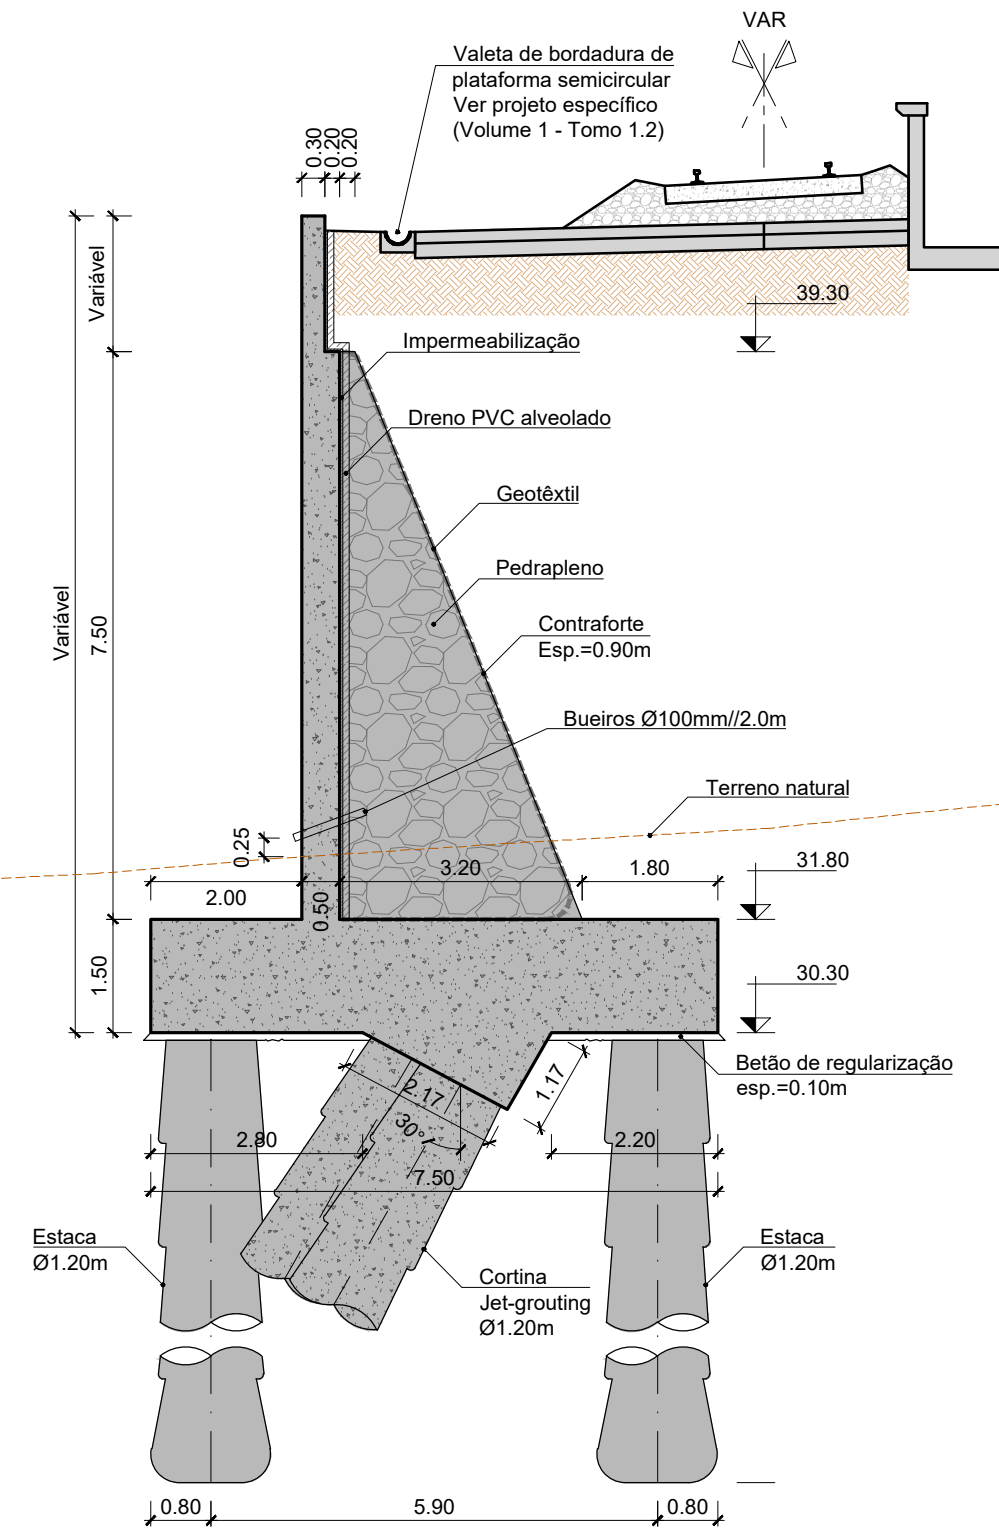

CORTE C5.1B
SECÇÃO TIPO A3
Esc.=1:100

IMPLANTAÇÃO DAS ESTACAS

PONTO	M	P	Ø (diâmetro)	Z
ES.5.1	-85918.867	-102417.013	1,20m	xx.xx
ES.5.2	-85923.611	-102420.520	1,20m	xx.xx
ES.5.3	-85916.487	-102420.221	1,20m	xx.xx
ES.5.4	-85921.219	-102423.745	1,20m	xx.xx
ES.5.5	-85913.496	-102424.220	1,20m	xx.xx
ES.5.6	-85918.214	-102427.764	1,20m	xx.xx
ES.5.7	-85910.488	-102428.205	1,20m	xx.xx
ES.5.8	-85915.188	-102431.772	1,20m	xx.xx
ES.5.9	-85907.459	-102432.173	1,20m	xx.xx
ES.5.10	-85912.140	-102435.765	1,20m	xx.xx
ES.5.11	-85904.407	-102436.122	1,20m	xx.xx
ES.5.12	-85909.065	-102439.742	1,20m	xx.xx
ES.5.13	-85901.329	-102440.048	1,20m	xx.xx
ES.5.14	-85905.961	-102443.704	1,20m	xx.xx
ES.5.15	-85898.225	-102443.954	1,20m	xx.xx
ES.5.16	-85902.831	-102447.641	1,20m	xx.xx
ES.5.17	-85895.722	-102447.064	1,20m	xx.xx
ES.5.18	-85900.308	-102450.776	1,20m	xx.xx

IMPLANTAÇÃO DA SAPATA

PONTO	M	P	Z
SA.5.1	-85918.812	-102415.741	31,80
SA.5.2	-85924.843	-102420.200	31,80
SA.5.3	-85913.156	-102423.342	31,80
SA.5.4	-85919.152	-102427.847	31,80
SA.5.5	-85907.433	-102430.893	31,80/30,30
SA.5.6	-85913.383	-102435.459	31,80/30,30
SA.5.7	-85906.550	-102432.043	30,30
SA.5.8	-85912.500	-102436.809	30,30
SA.5.9	-85901.181	-102438.944	30,30
SA.5.10	-85907.073	-102443.584	30,30
SA.5.11	-85895.730	-102445.781	30,30/29,10
SA.5.12	-85901.554	-102450.507	30,30/29,10
SA.5.13	-85894.479	-102447.328	29,10
SA.5.14	-85900.302	-102452.054	29,10