


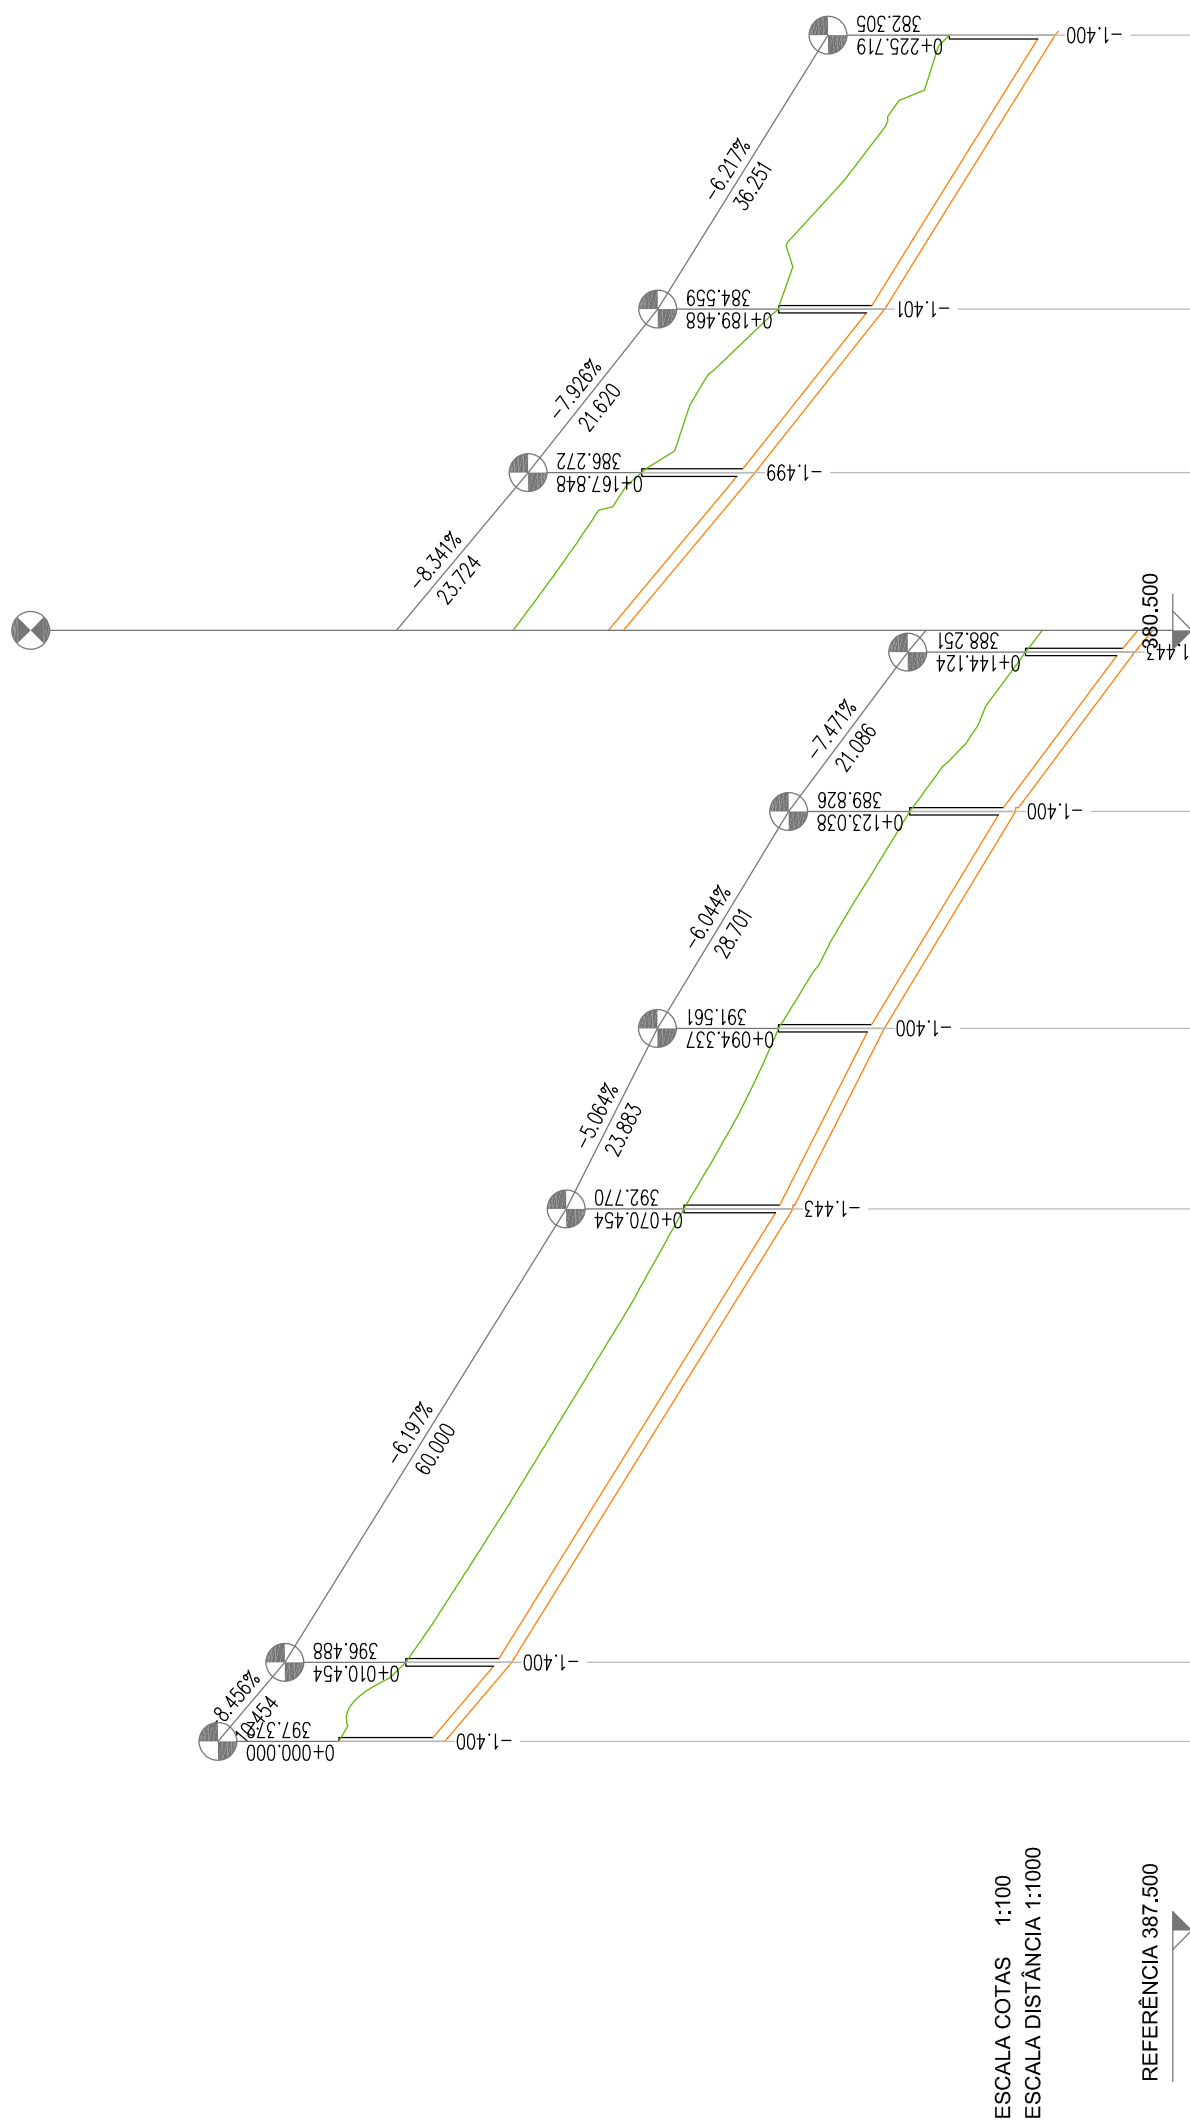

NOME DA CAIXA	CV1	CV2	CV3	CV4	CV5	CV6	CV7	CV8	CV9
COTA DO TERRENO	398.77	397.89	394.21	392.96	391.23	389.69	387.77	385.96	383.70
COTA DE SOLEIRA	397.37	396.49	392.77	391.56	389.83	388.25	386.27	384.56	382.30
DIST. ENTRE CAIXAS	10.45	60.00	23.88	28.70	21.09	23.72	21.62	36.25	
DIST. À ORIGEM	0+000.00	0+010.45	0+070.45	0+094.34	0+123.04	0+144.12	0+167.85	0+189.47	0+225.72
DIST. HECTOMÉTRICA									
DIÂMETRO DO COLETOR	0.200	0.200	0.200	0.200	0.200	0.200	0.200	0.200	0.200
DESVIO PLANIMÉTRICO	1	2	3	4	5	6	7	8	9
		-19.539c		3.120c	14.176c	10.576c	4.379c	11.126c	22.955c