

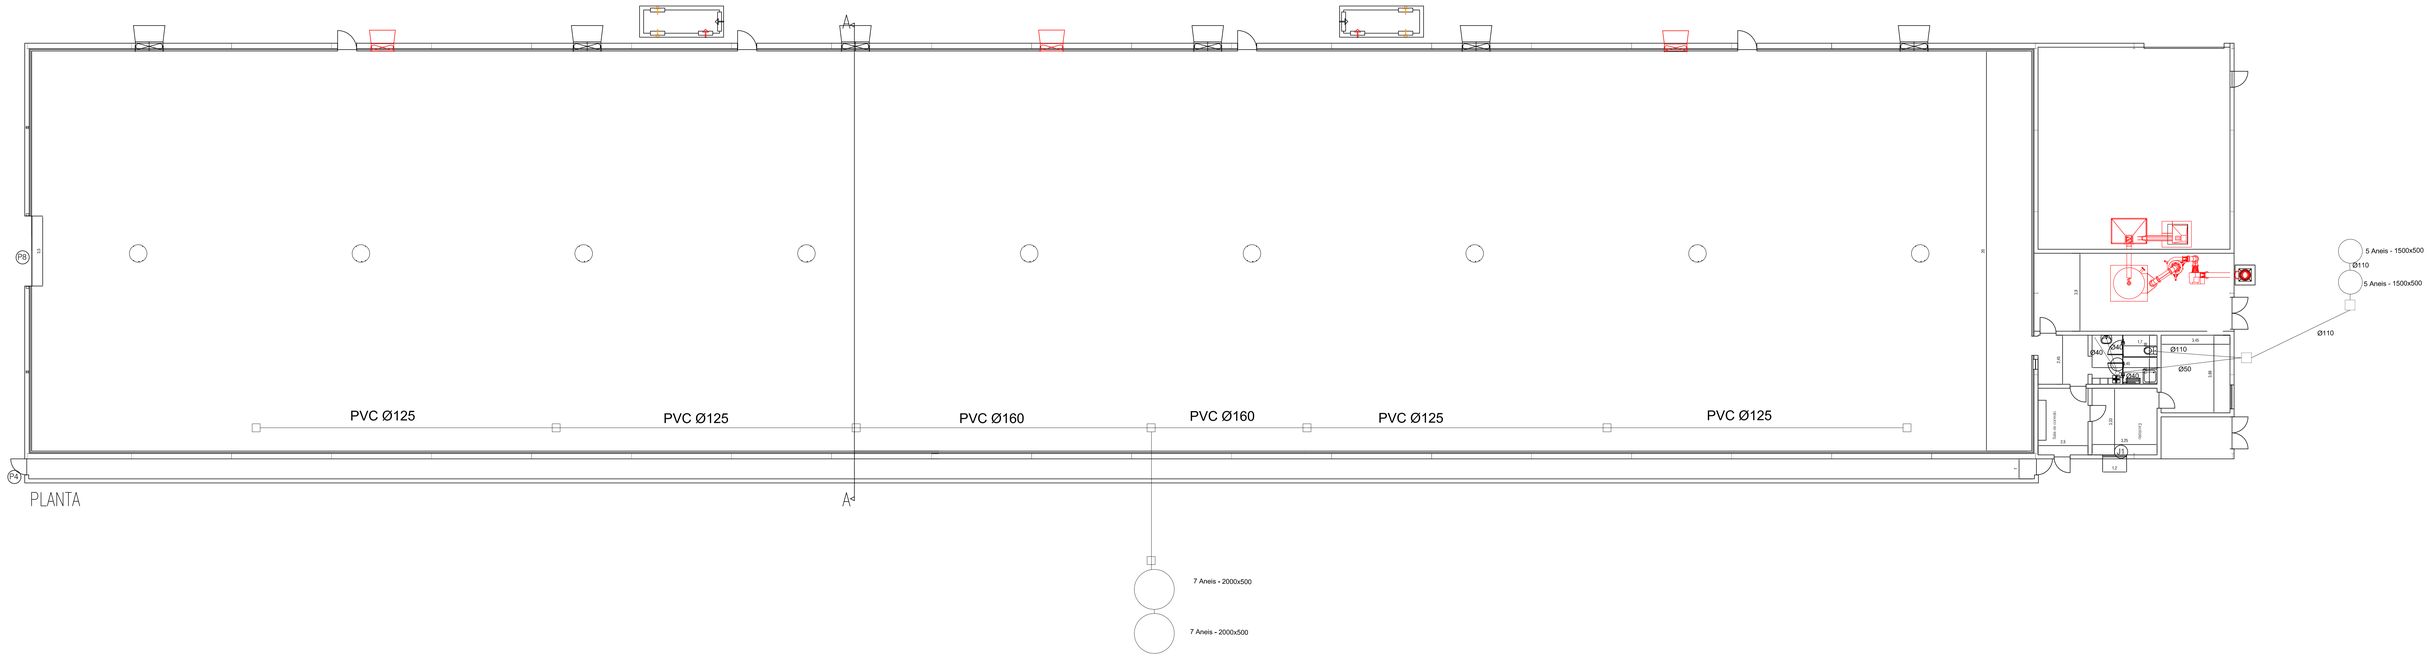


PLANTA

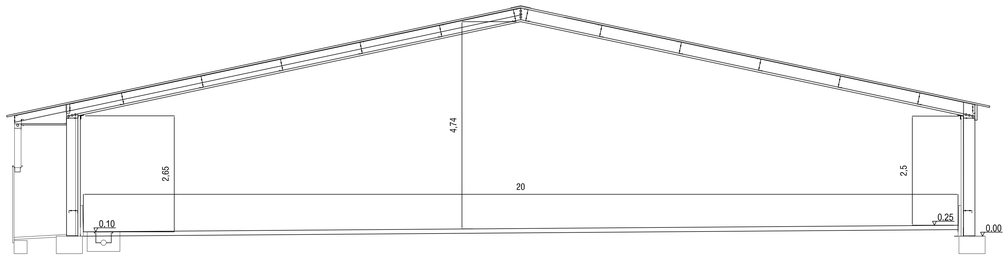

CORTE A-A

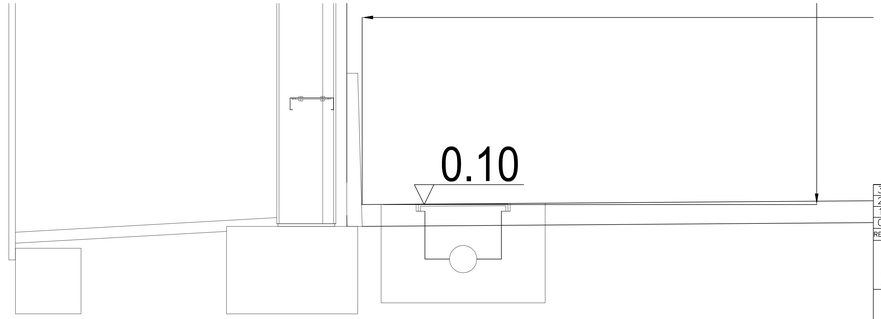

PORMENOR DRENAGEM

REV.	DESCRIPTION	EXECUTED	DATE
3			
2			
1			
0	PROJECTO PARA LICENCIAMENTO		2017-02-16

SYSteel®
ENGINEERING, DESIGN AND CALCULATION OF STEEL STRUCTURES
MANGUALDE – PORTUGAL
geral@systeel.pt

CLIENT: Silferaves Lda
SITE: ARCOZELO DAS MAIAS
JOB: 2017-017

REDE DE DRENAGEM
Rede de drenagem de Águas Residuais

DRAWING N.º
PD-L-ESG-1

STAMP & SIGNATURE

DATE 2017-02-16

SCALE S/ESC

SHEET 1 de 1

REV. 0

WE RESERVE THE OWNERSHIP UNDER THE LAW OF THIS DRAWING WITH PROHIBITION OF EVEN PARTIAL REPRODUCTION AND TO MAKE IT KNOWN, PERSONS WITHOUT OUR WRITTEN AUTHORIZATION