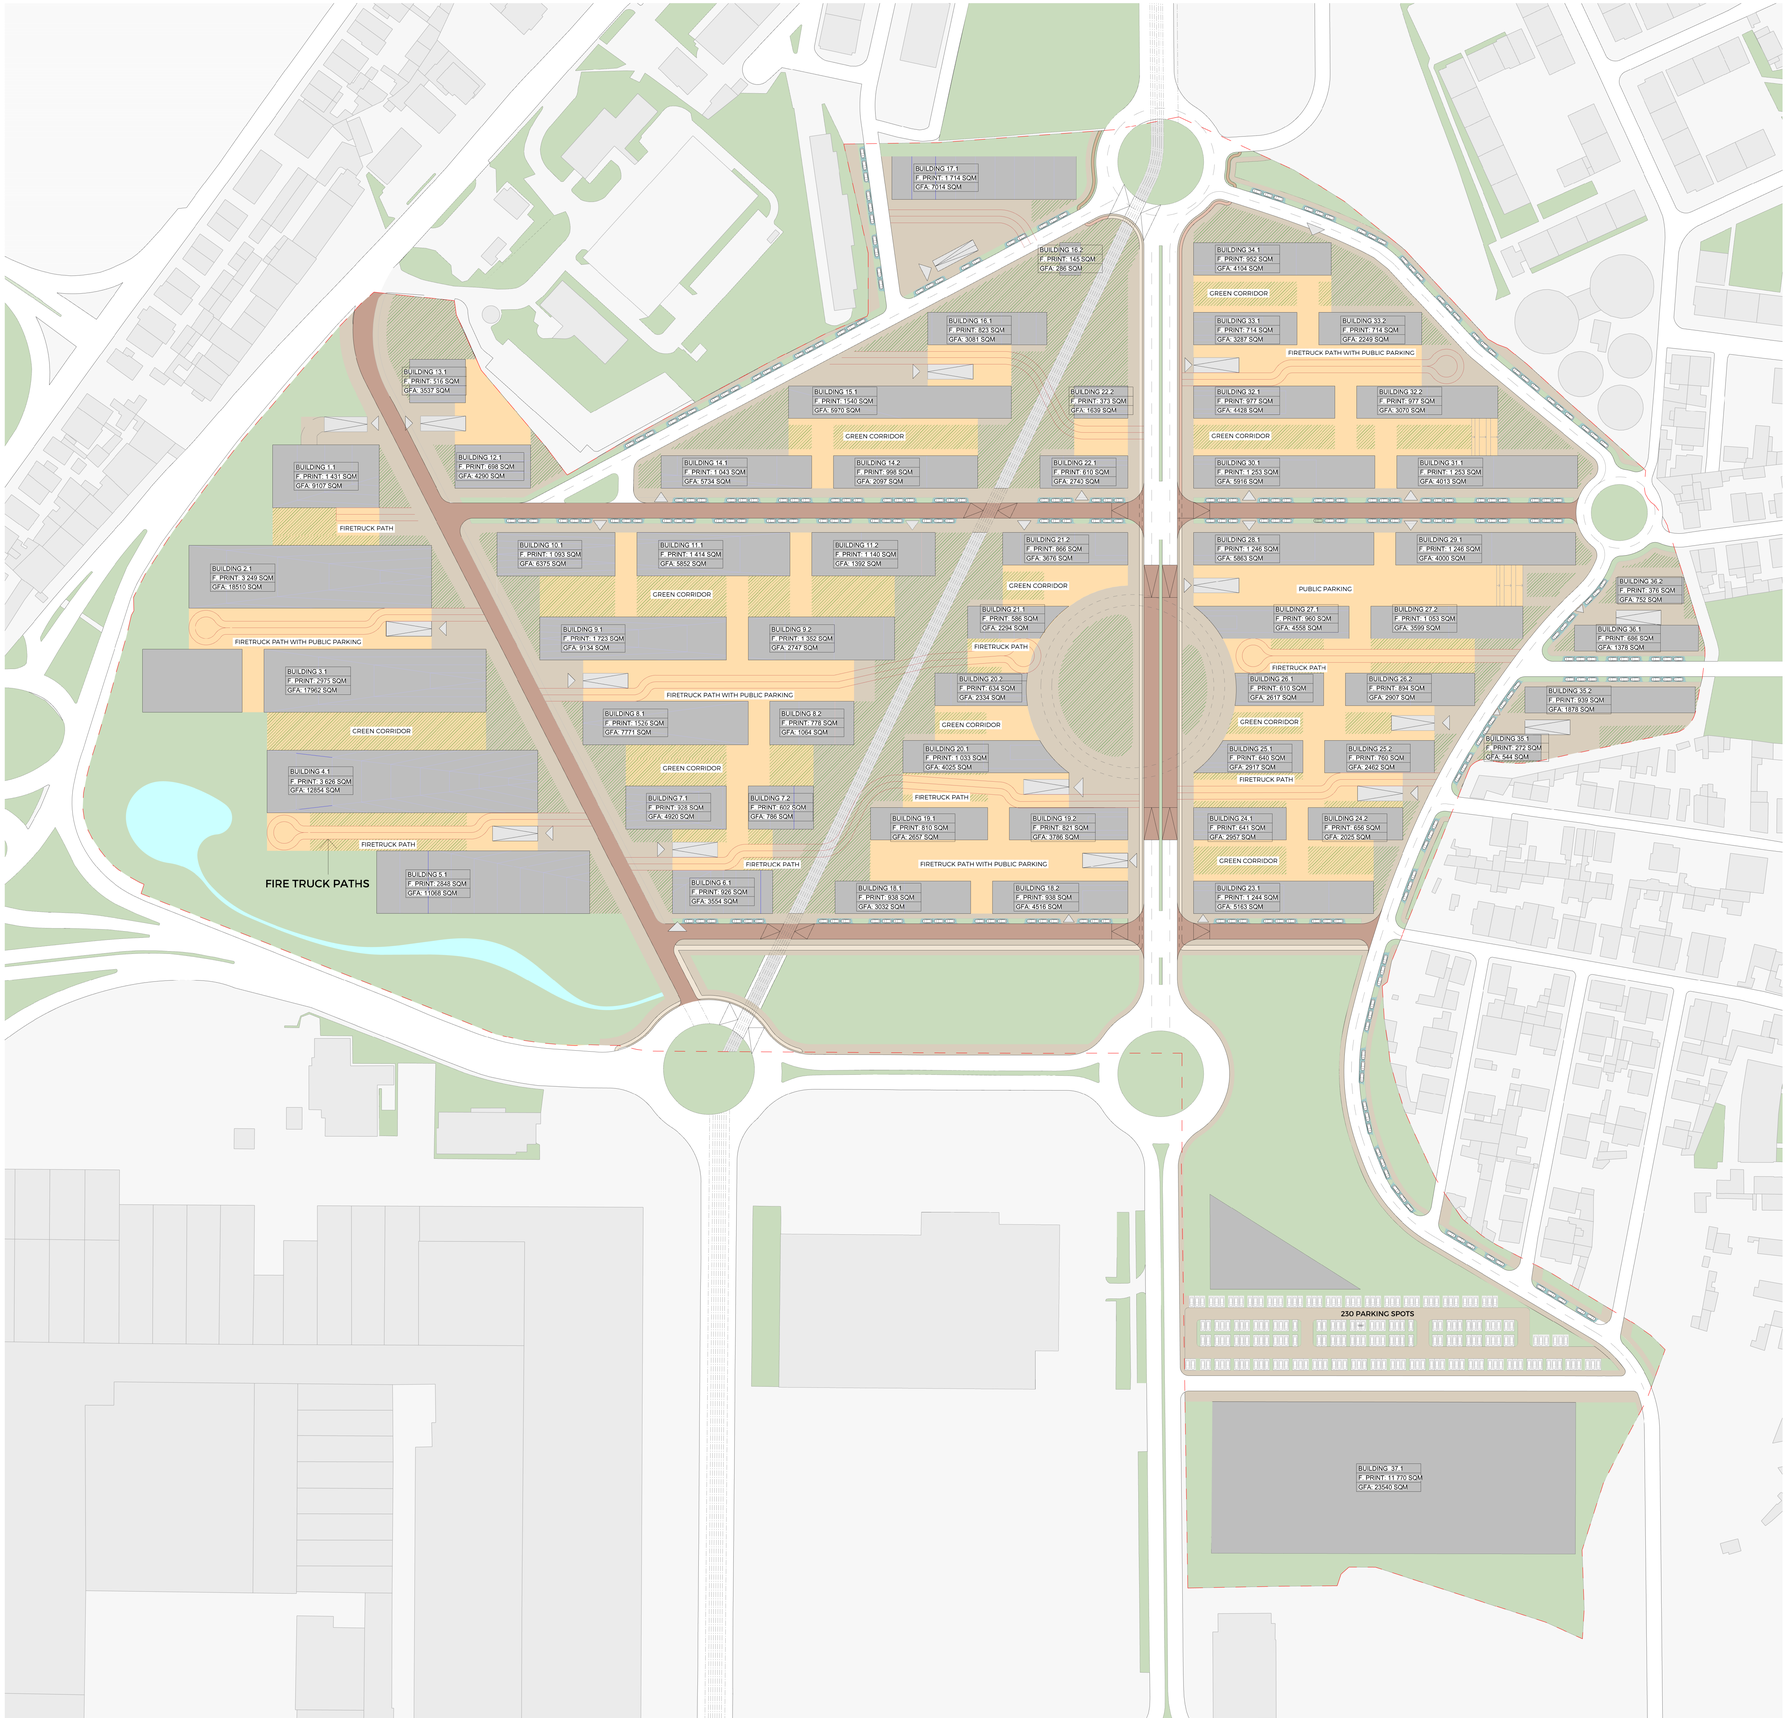

LEGEND

- 1. ROADS - **BITUMINOUS CONCRETE**
- 2. SIDEWALK IN BETWEEN BUILDINGS - **BIG SIZE PATTERN 1**
- 3. SIDEWALK IN PUBLIC AREAS - **BIG SIZE PATTERN 2**
- 4. ROADS - **SMALL SIZE PATTERN 2**
- 5. PARKINGS - **SMALL SIZE PATTERN 1**
- 6. TRAM - **SOIL**
- 7. CYCLING PATH - **COMPACTED SAND**
- GREEN AREAS PUBLIC SPACES
- RAMPS

GREEN AREAS IN BETWEEN CORRIDORS

- **I.** GREEN CORRIDORS
- **II.** FIRETRUCK PATH
- **III.** FIRETRUCK PATH WITH PUBLIC PARKING UNDERNEATH