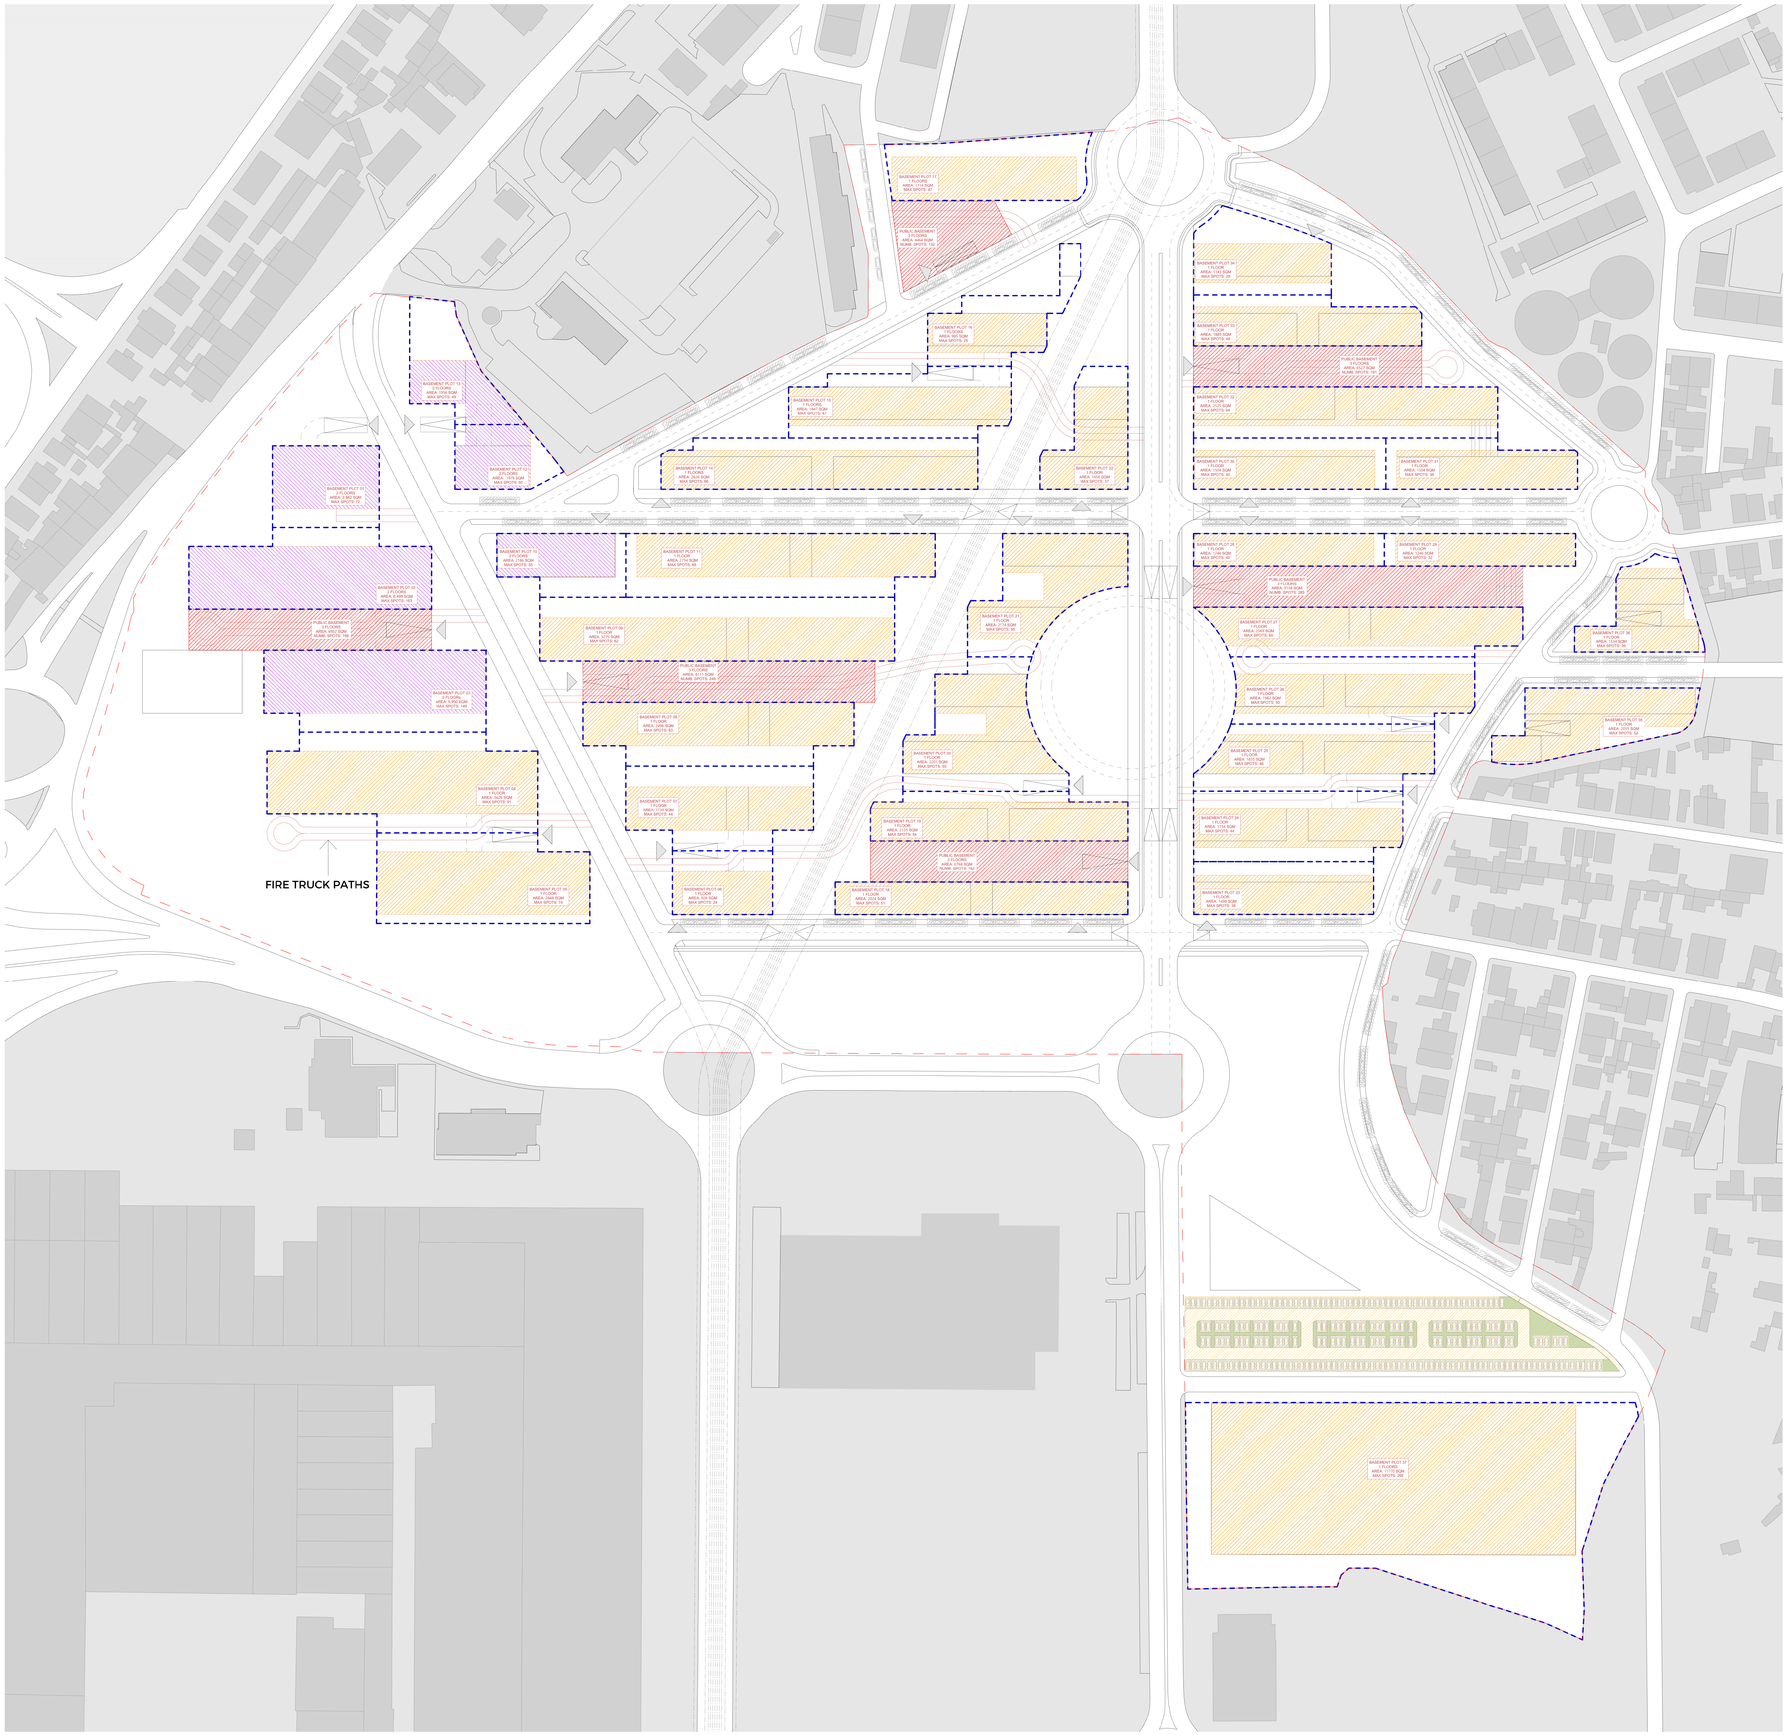

ABOVE GROUND PARKING SPOTS

ON THE STREETS:	267
-EAST WEST ROAD	102
-PARK ROAD	33
-N/W PERIMETRAL ROAD	38
- N/E PERIMETRAL ROAD	27
-S/E PERIMETRAL ROAD	67
PARKING CLOSE TO PLOT 37	231
TOTAL ABOVE SPOTS	**498**

UNDERGROUND PUBLIC PARKING

UNDERGROUND PUBLIC SPOTS	**1237**
TOTAL PUBLIC PARKING SPOTS	**1734**

LEGEND

- PLOT BOUNDARY
- PLOTS DIVISION
- 1 FLOOR PRIVATE PARKING BASEMENT
- 2 FLOORS PRIVATE PARKING BASEMENT
- 3 FLOORS PUBLIC PARKING BASEMENT
- PARKING SPOTS ON THE STREETS
- PARKING SPOTS CLOSE TO PLOT 37

LOTES			EDIFÍCIOS POR LOTE		ESTACIONAMENTO PRIVADO			
Nº Lote	**Área do lote (M2)**	**Área de implantação (M2)**	**Edifício**	**Área de implantação edifício (M2)**	**Pisos**	**Área de cave**	**Lugares (mínimo)**	**Lugares (máx.)**
Lote 01	1861m2	1443m2	1.1	1443m2	2	2862m2	63	72
Lote 02	3679m2	3249m2	2.1	3249m2	2	6498m2	121	163
Lote 03	3723m2	2975m2	3.1	2975m2	2	5950m2	114	149
Lote 04	5027m2	3626m2	4.1	3626m2	1	3626m2	87	91
Lote 05	3900m2	2848m2	5.1	2848m2	1	2848m2	74	74
Lote 06	1365m2	927m2	6.1	927m2	1	926m2	24	24
Lote 07	2990m2	1533m2	7.1	931m2	1	1730m2	39	44
			7.2	602m2				
Lote 08	3324m2	2306m2	8.1	1528m2	1	2496m2	59	63
			8.2	778m2				
Lote 09	4823m2	3077m2	9.1	1724m2	1	3275m2	78	82
			9.2	1355m2				
Lote 10	1568m2	1093m2	10.1	1093m2	2	2186m2	43	55
Lote 11	4027m2	2556m2	11.1	1415m2	1	2754m2	50	69
			11.2	1141m2				
Lote 12	1247m2	699m2	12.1	699m2	2	1976m2	29	50
Lote 13	1727m2	516m2	13.1	516m2	2	1956m2	24	49
Lote 14	3361m2	2038m2	14.1	1039m2	1	2626m2	53	66
			14.2	999m2				
Lote 15	2980m2	1540m2	15.1	1540m2	1	1847m2	39	47
Lote 16	1848m2	968m2	16.1	823m2	1	985m2	22	25
			16.2	145m2				
Lote 17	2565m2	1713m2	17.1	1713m2	1	1714m2	48	47
Lote 18	2027m2	1876m2	18.1	938m2	1	2024m2	51	51
			18.2	938m2				
Lote 19	2502m2	1642m2	19.1	821m2	1	2137m2	43	54
			19.2	821m2				
Lote 20	3268m2	1667m2	20.1	1033m2	1	2192m2	41	55
			20.2	634m2				
Lote 21	2689m2	1452m2	21.1	586m2	1	2176m2	40	55
			21.2	866m2				
Lote 22	1672m2	983m2	22.1	610m2	1	1456m2	30	37
			22.2	373m2				
Lote 23	2025m2	1244m2	23.1	1244m2	1	1498m2	37	38
Lote 24	3043m2	1286m2	24.1	643m2	1	1734m2	36	44
			24.2	643m2				
Lote 25	3081m2	1402m2	25.1	642m2	1	1835m2	37	46
			25.2	760m2				
Lote 26	3330m2	1504m2	26.1	610m2	1	1982m2	39	50
			26.2	894m2				
Lote 27	3136m2	2013m2	27.1	960m2	1	2569m2	55	65
			27.2	1053m2				
Lote 28	1316m2	1246m2	28.1	1246m2	1	1246m2	40	40
Lote 29	1324m2	1246m2	29.1	1246m2	1	1246m2	28	32
Lote 30	2090m2	1253m2	30.1	1253m2	1	1504m2	40	40
Lote 31	1883m2	1253m2	31.1	1253m2	1	1504m2	25	38
Lote 32	3313m2	1948m2	32.1	971m2	1	2525m2	53	64
			32.2	977m2				
Lote 33	2242m2	1428m2	33.1	714m2	1	1889m2	39	48
			33.2	714m2				
Lote 34	2108m2	942m2	34.1	942m2	1	1143m2	28	29
Lote 35	2336m2	1211m2	35.1	272m2	1	2055m2	17	52
			35.2	939m2				
Lote 36	1713m2	1065m2	36.1	689m2	1	1534m2	15	39
			36.2	376m2				
Lote 37	16964m2	11770m2	37.1	11770m2	1	11770m2	157	295
TOTAL	**112077m2**	**71538m2**		**71538m2**		**92274m2**	**1818**	**2342**