

Cliente 		Empreiteiro EPC   		
Projeto nº.	Projeto	Data	Rev.	Pág.
	Sistema de dessalinização na região do Algarve	24/01/2025	01.1	1 de 34
Código AdA AL-ACE-3720-ME-DSH-TAC01		Código ACE AL-INN-3720-ME-DSH-TAC01		

AL-INN-3720-ME-DSH-TAC01

Cuba de armazenamento de ácido sulfúrico. Área de reagentes

01.1	24/01/2025	Documento inicial	INN	GSI	ACE
Rev.	Dados	Descrição	Criado	Revisto	Aprovado

Editado para:

Informação		Compra	
Aprovação	X	Construção	
Pedido de licitação		Conforme construído	

Cliente 		Empreiteiro EPC 		
Projeto nº.	Projeto	Data	Rev.	Pág.
	Sistema de dessalinização na região do Algarve	24/01/2025	01.1	2 de 34
Código AdA AL-ACE-3720-ME-DSH-TAC01		Código ACE AL-INN-3720-ME-DSH-TAC01		

Conteúdo

1. INTRODUÇÃO	3
2. FOLHA DE CARACTERÍSTICA.....	4
3. DIMENSÕES DO RESERVATÓRIO E BACIA DE RETENÇÃO	8
4. CATÁLOGO TÉCNICO	11

Cliente 		Empreiteiro EPC 		
Projeto nº.	Projeto	Data	Rev.	Pág.
	Sistema de dessalinização na região do Algarve	24/01/2025	01.1	3 de 34
Código AdA AL-ACE-3720-ME-DSH-TAC01		Código ACE AL-INN-3720-ME-DSH-TAC01		

1. INTRODUÇÃO

Este documento contém as especificações técnicas do.cuba de armazenamento de ácido sulfúrico.

Cliente 		Empreiteiro EPC 		
Projeto nº.	Projeto Sistema de dessalinização na região do Algarve	Data 24/01/2025	Rev. 01.1	Pág. 4 de 34
Código AdA AL-ACE-3720-ME-DSH-TAC01		Código ACE AL-INN-3720-ME-DSH-TAC01		

2. FOLHA DE CARACTERÍSTICA

	CUBA DE ARMAZENAMENTO V: 38 M ³	FOLHA DE CARACTERÍSTICAS Nº 70
	ARMAZENAMENTO DE ÁCIDO SULFÚRICO	FOLHA 1 DE 3

Empreitada de Conceção-Construção e Exploração do Sistema de Dessalinização na Região do Algarve	Nº de unidades 2
ÁGUAS DO ALGARVE Grupo Águas de Portugal	Posição da Lista de Preços Unitários a que respeita EQ135.A0

REFERÊNCIAS

Número de unidades:	2
Local de instalação:	Área de reagentes
Fabricante / Marca:	LAPESA ou equivalente
Tipo / Modelo:	Tanque vertical atmosférico

CARACTERÍSTICAS DO RESERVATÓRIO

Fluído a armazenar	Ácido sulfúrico
Concentração do fluído a armazenar:	98%
pH do fluído a armazenar:	0,3
Temperatura do fluído a armazenar:	Ambiente
Densidade do fluído a armazenar:	1.830 g/l
Forma:	Cilíndrico vertical
Diâmetro exterior:	2.500 mm
Altura total:	8.850 mm aprox. , incluindo saia de suporte
Diâmetro interior:	2.490 mm
Volume total:	38,1 m ³

Cliente 		Empreiteiro EPC 		
Projeto n.º	Projeto	Data	Rev.	Pág.
	Sistema de dessalinização na região do Algarve	24/01/2025	01.1	5 de 34
Código AdA		Código ACE		
AL-ACE-3720-ME-DSH-TAC01		AL-INN-3720-ME-DSH-TAC01		

Volume útil: 35,5 m³

Peso em vazio: 7,2 Ton.aprox.

Peso cheio: 72,13 Ton. aprox.

Espessuras:

Paredes: 10 mm

Fundo inferior: 10 mm

Tampa (fundo superior): 10 mm

Lista de picagens:

Enchimento 1 Ud. flange DN50

Alimentação das bombas doseadoras 1 Ud flange DN50

Indicador visual de nível 2 Ud. flange DN50

Medidor de nível 1 Ud. flange DN50

Filtro de gel de sílice (ventilação) 1 Ud. flange DN50

Overflow 1 Ud. flange DN50

Descarga de fundo 1 Ud. flange DN50

Entrada de homem 2 Ud. DN 500

Tampas DN 500 para entrada de homem com junta e parafusos

Olhais de elevação para manipulação de tanques vazios

Lista de instrumentação:

Indicador de nível máximo e mínimo tipo boia

Medidor de nível tipo ultrassónico

Lista de equipamentos:

Escada desmontável com aros de segurança.

Corrimão superior soldado com rodapé, em aço inoxidável AISI 316

Tipo de fixação por meio de fixações metálicas

Estrutura de suporte aba de elevação de 500 mm

Cliente 		Empreiteiro EPC 		
Projeto nº.	Projeto Sistema de dessalinização na região do Algarve	Data 24/01/2025	Rev. 01.1	Pág. 6 de 34
Código AdA AL-ACE-3720-ME-DSH-TAC01		Código ACE AL-INN-3720-ME-DSH-TAC01		

CARACTERÍSTICAS DA BACIA DE RETENÇÃO

Tipo	comum aos dois tanques, concreto.
Dimensões exteriores	
Longitud	8,50 m
Anchura	5 m
Altura	1 m
Dimensões interiores	
Longitud	8,10 m
Anchura	4,55 m
Altura	1 m
Volume total	36,85 m ³
Espessuras paredes	0,25 m

MATERIAIS

Paredes	AISI -316
Fundo inferior	AISI-316
Tampa (fundo superior)	AISI-316
Estrutura de suporte (aba de elevação)	AISI-316
Parafusaria	Não aplicável

OUTRAS CARACTERÍSTICAS

Peso e dimensões	7,2 Tn. / Ø2.500 mm – H 8.850 mm
Proteção anticorrosiva	2 mm mais de espessuras dos dados obtidos por cálculo para tolerância à corrosão.
Acabamentos	
Interior	Decapagem e passivação

Cliente 		Empreiteiro EPC 		
Projeto nº.	Projeto	Data	Rev.	Pág.
	Sistema de dessalinização na região do Algarve	24/01/2025	01.1	7 de 34
Código AdA AL-ACE-3720-ME-DSH-TAC01		Código ACE AL-INN-3720-ME-DSH-TAC01		

Exterior

20 µ primer de limpeza

Pintura exterior

40 µ poliuretano branco, pintura standard da
Lapesa

Normas de fabrico:

EN 12285


Normas de ensaio:

pressão de ensaio 1,5 bar.

Cliente 		Empreiteiro EPC   		
Projeto nº.	Projeto Sistema de dessalinização na região do Algarve	Data 24/01/2025	Rev. 01.1	Pág. 8 de 34
Código AdA AL-ACE-3720-ME-DSH-TAC01		Código ACE AL-INN-3720-ME-DSH-TAC01		


3. DIMENSÕES DO RESERVATÓRIO E BACIA DE RETENÇÃO

PLANTA

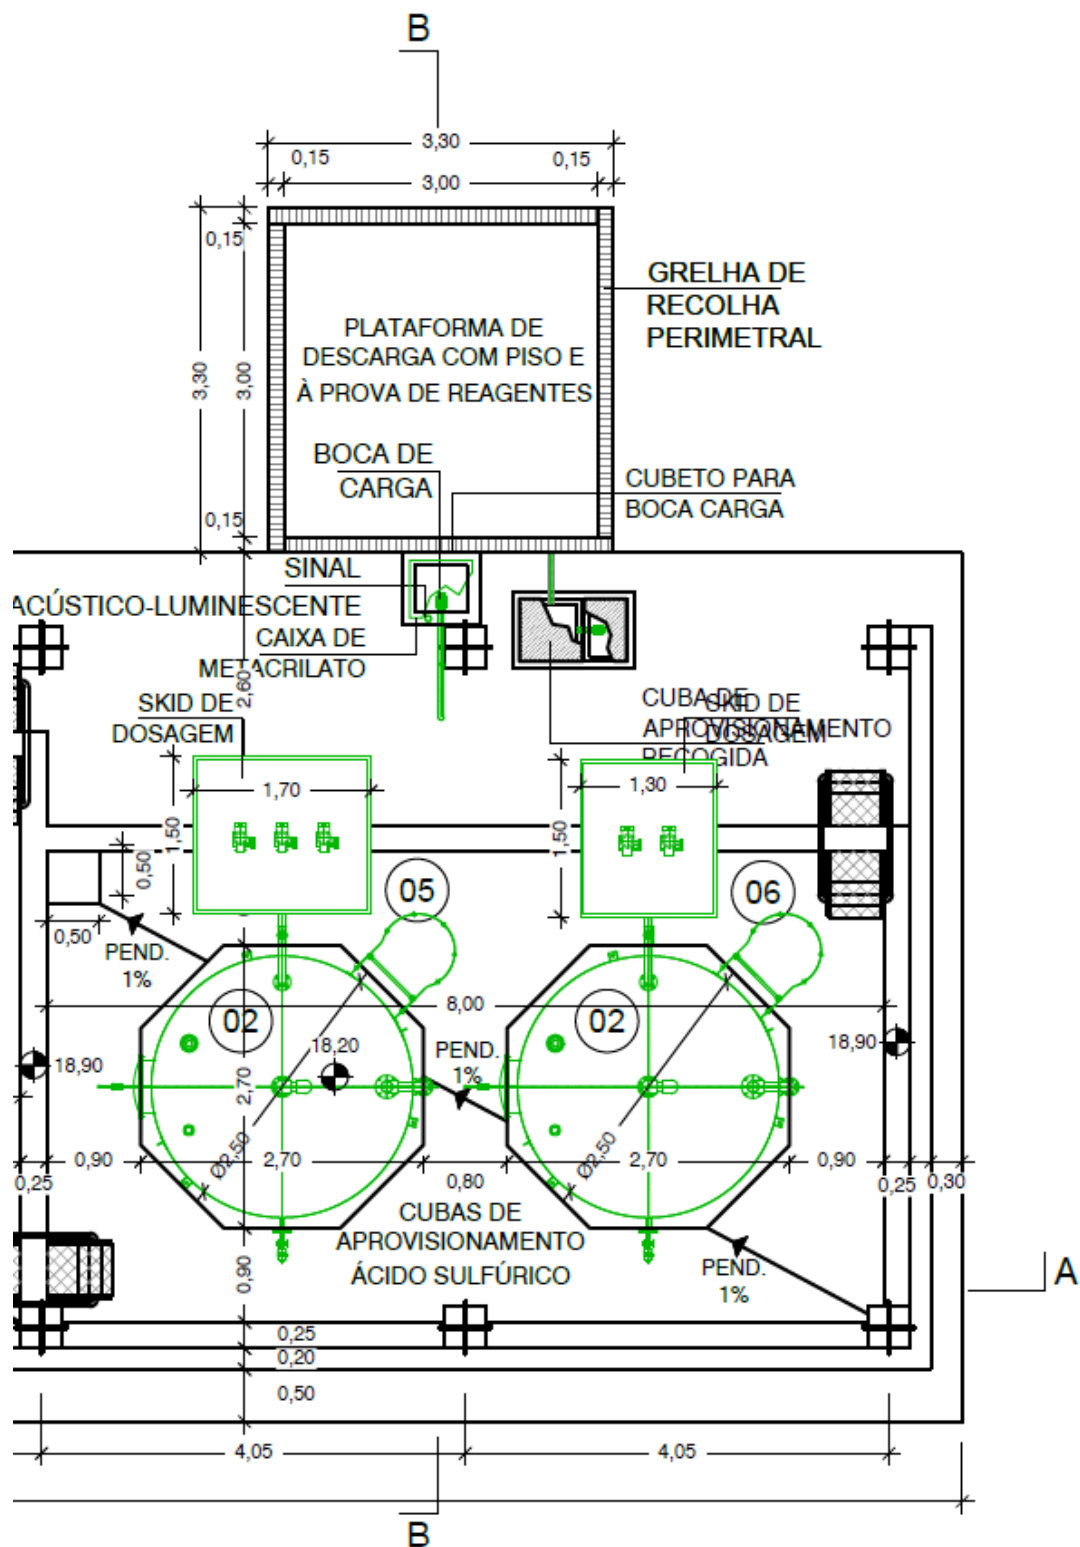


Cliente 		Empreiteiro EPC   		
Projeto nº.	Projeto Sistema de dessalinização na região do Algarve	Data	Rev.	Pág.
		24/01/2025	01.1	9 de 34
Código AdA AL-ACE-3720-ME-DSH-TAC01		Código ACE AL-INN-3720-ME-DSH-TAC01		

CORTES

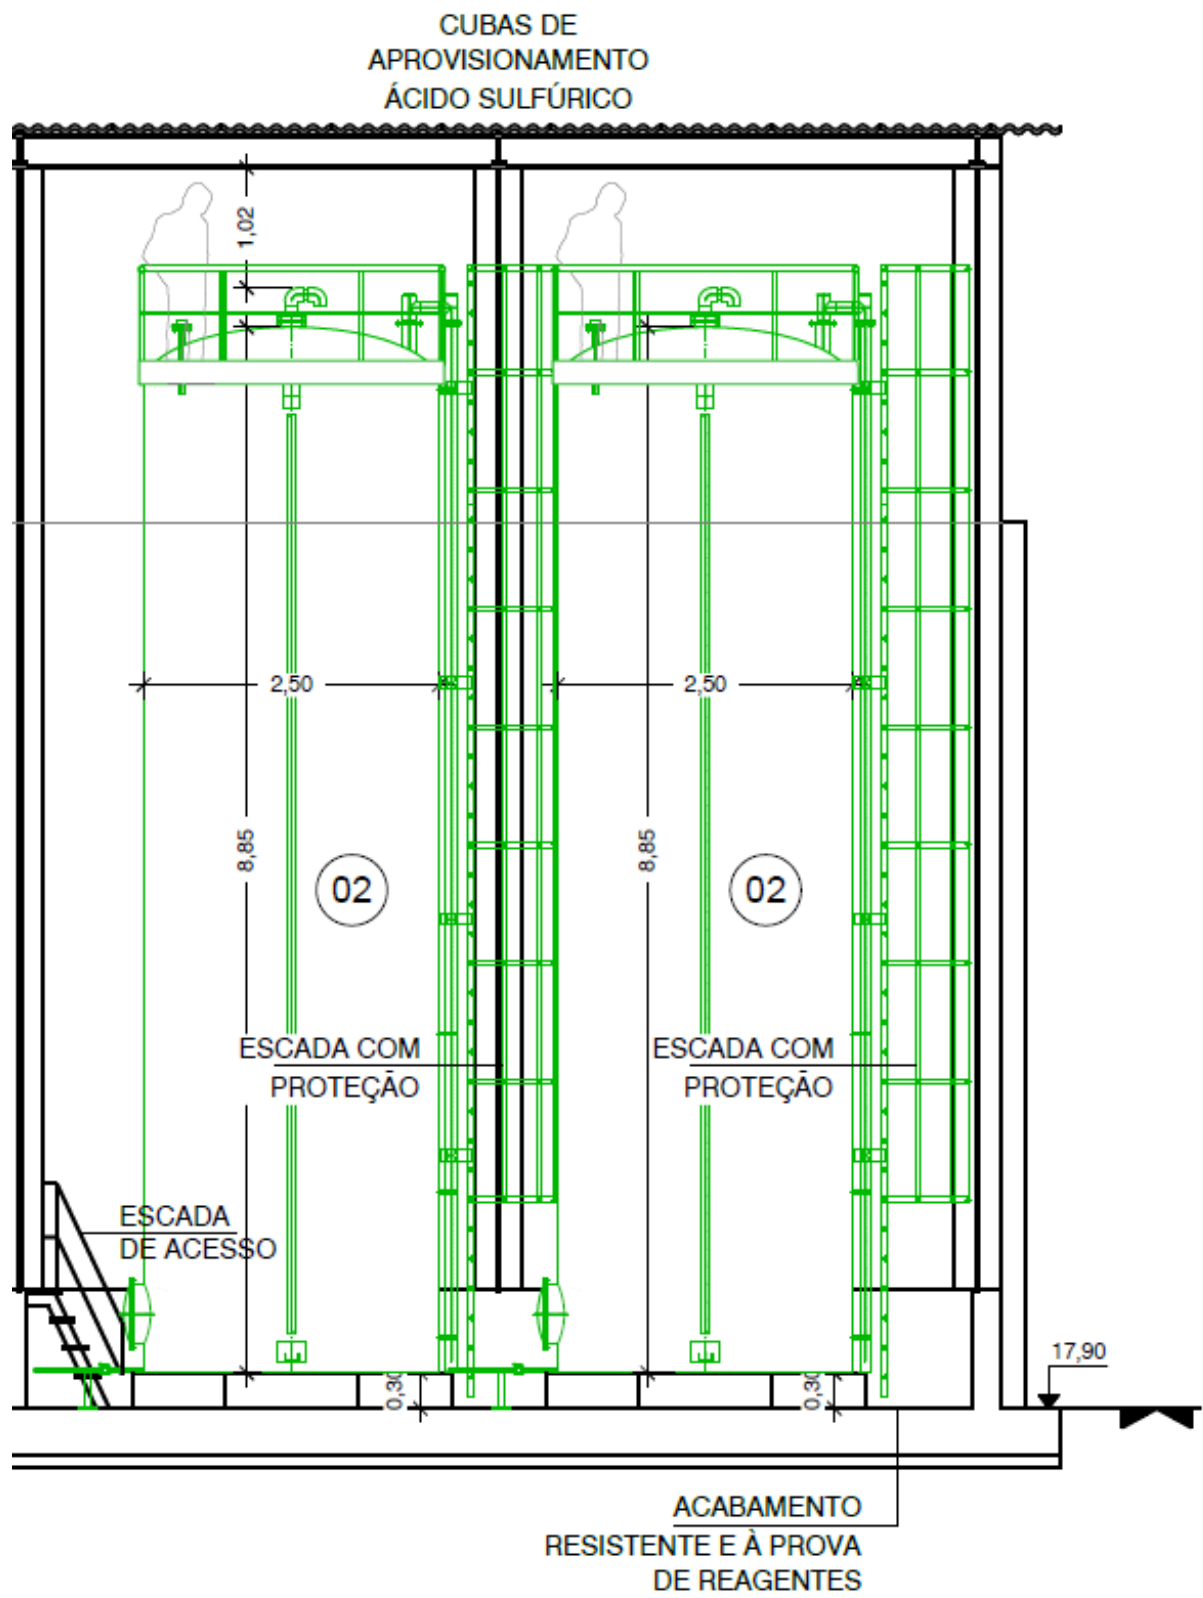

Cliente 		Empreiteiro EPC 		
Projeto nº.	Projeto Sistema de dessalinização na região do Algarve	Data 24/01/2025	Rev. 01.1	Pág. 10 de 34
Código AdA AL-ACE-3720-ME-DSH-TAC01		Código ACE AL-INN-3720-ME-DSH-TAC01		

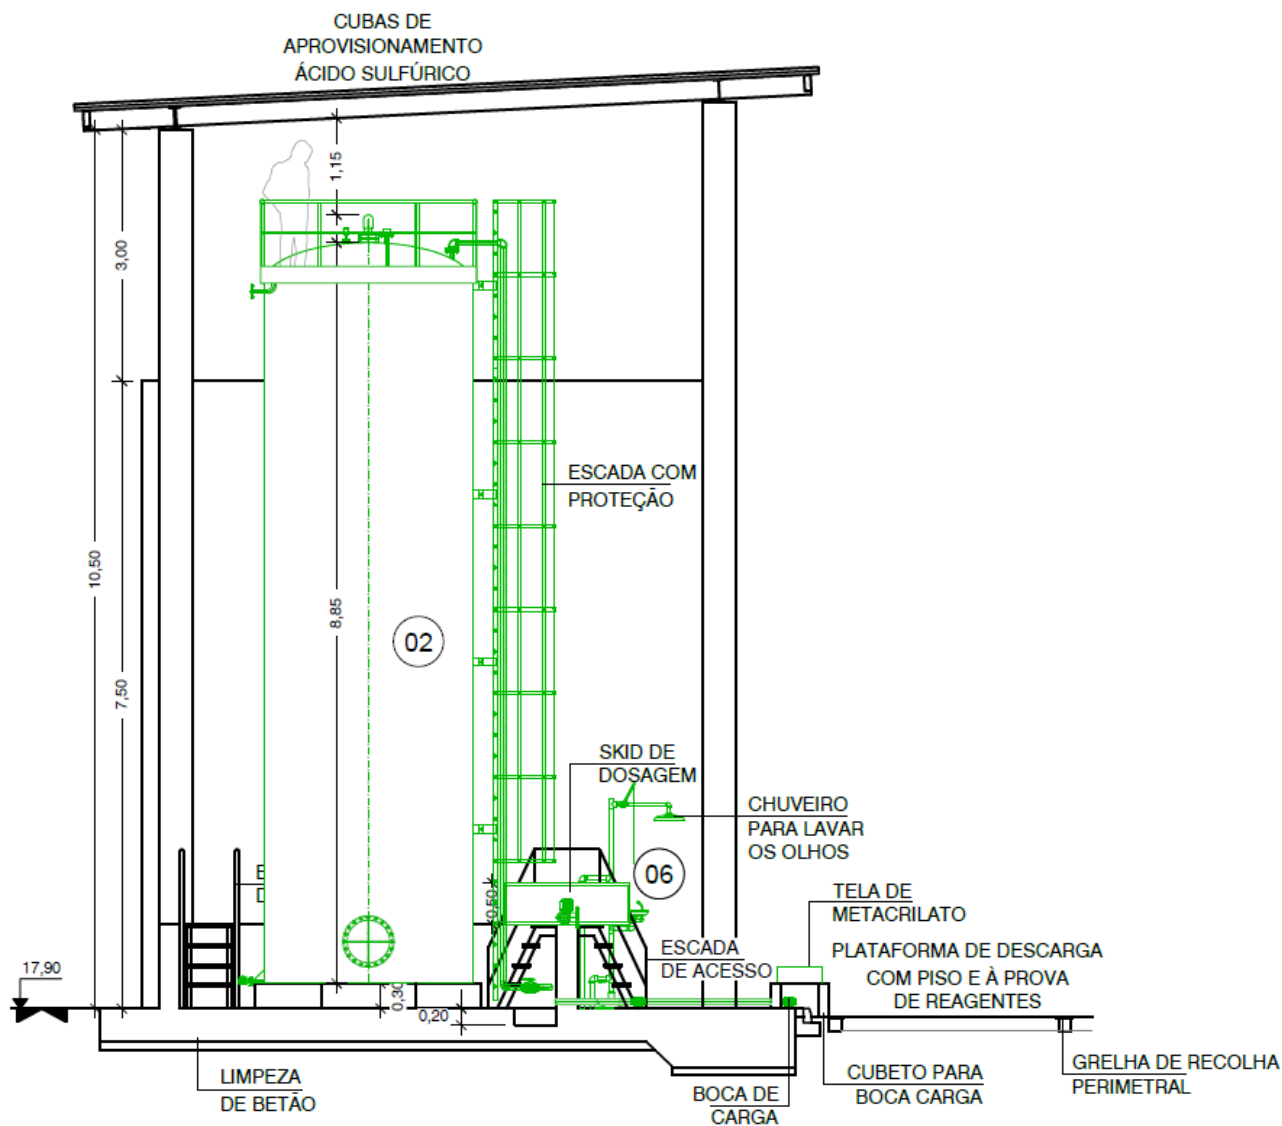

CORTE B-B

Esc. 1:75 (A1)

Esc. 1:150 (A3)

Cliente 		Empreiteiro EPC   		
Projeto nº.	Projeto Sistema de dessalinização na região do Algarve	Data	Rev.	Pág.
		24/01/2025	01.1	11 de 34
Código AdA AL-ACE-3720-ME-DSH-TAC01		Código ACE AL-INN-3720-ME-DSH-TAC01		

4. CATÁLOGO TÉCNICO



Cliente 		Empreiteiro EPC   		
Projeto nº.	Projeto Sistema de dessalinização na região do Algarve	Data 24/01/2025	Rev. 01.1	Pág. 12 de 34
Código AdA AL-ACE-3720-ME-DSH-TAC01		Código ACE AL-INN-3720-ME-DSH-TAC01		



Cliente 		Empreiteiro EPC   		
Projeto nº.	Projeto Sistema de dessalinização na região do Algarve	Data 24/01/2025	Rev. 01.1	Pág. 13 de 34
Código AdA AL-ACE-3720-ME-DSH-TAC01		Código ACE AL-INN-3720-ME-DSH-TAC01		




ATMOSPHERIC TANKS

LFD

Engineering,
development
and
manufacture
of tanks for
conventional
fuel storage,
bio-fuels and
chemical
products.

lapesa
Solutions

Cliente 		Empreiteiro EPC   		
Projeto nº.	Projeto Sistema de dessalinização na região do Algarve	Data 24/01/2025	Rev. 01.1	Pág. 14 de 34
Código AdA AL-ACE-3720-ME-DSH-TAC01		Código ACE AL-INN-3720-ME-DSH-TAC01		

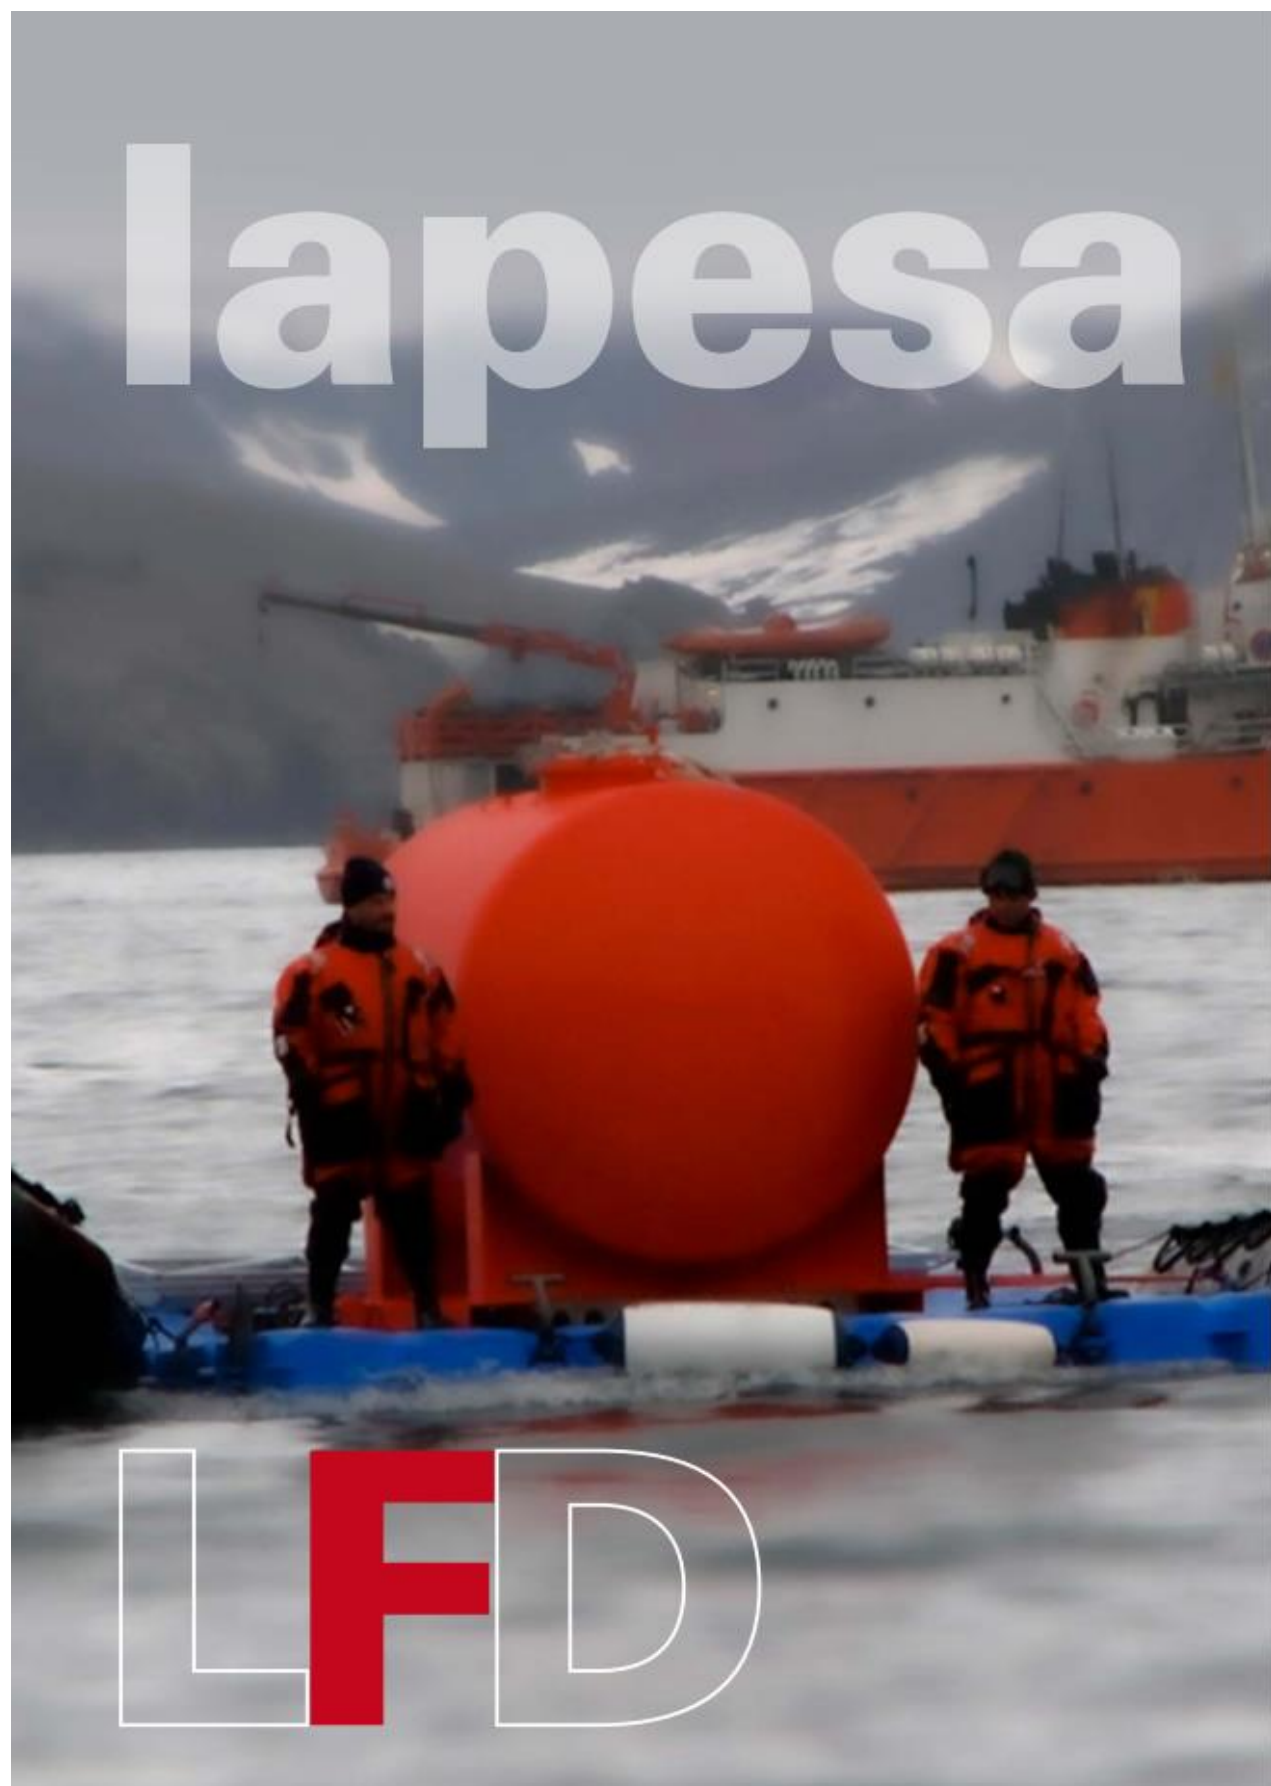

Cliente 		Empreiteiro EPC   		
Projeto nº.	Projeto Sistema de dessalinização na região do Algarve	Data 24/01/2025	Rev. 01.1	Pág. 15 de 34
Código AdA AL-ACE-3720-ME-DSH-TAC01		Código ACE AL-INN-3720-ME-DSH-TAC01		



INDEX

	PAGE
TANKS FOR LIQUID FUEL STORAGE	
■ General	06
SINGLE WALL STEEL TANKS FOR UNDERGROUND INSTALLATION	
■ LFE*** tanks	08
DOUBLE WALL TANKS, STEEL / STEEL, FOR UNDERGROUND INSTALLATION	
■ LFED*** tanks	10
DOUBLE WALL TANKS, STEEL / POLYETHYLENE, FOR UNDERGROUND INSTALLATION	
■ LFEP*** tanks	12
SINGLE WALL STEEL TANKS FOR ABOVEGROUND INSTALLATION	
■ LFE***P tanks	14
DOUBLE WALL TANKS, STEEL / STEEL, FOR ABOVEGROUND INSTALLATION	
■ LFED***P tanks	16
ATMOSPHERIC TANKS FOR CHEMICAL PRODUCTS	
■ Atmospheric tanks for chemical products LF***V	18
INSTRUCTIONS FOR INSTALLATION	
■ Instructions for installation	20
ACCESSORIES AND EQUIPMENT	
■ Accessories and equipment	21

Cliente 		Empreiteiro EPC   		
Projeto n.º	Projeto	Data	Rev.	Pág.
	Sistema de dessalinização na região do Algarve	24/01/2025	01.1	16 de 34
Código AdA AL-ACE-3720-ME-DSH-TAC01		Código ACE AL-INN-3720-ME-DSH-TAC01		

lapesa

TANKS FOR LIQUID FUEL STORAGE LFD

- Tanks for the storage of liquid fuels [LFD] in single and double wall configuration for aboveground and underground installations of up to 400 m³.
- **Fuels:** fuel, gas-oil, aviation gasoline, biofuels, ad-blue...
- **Water:** cold water (with or without food grade), hot water.
- **Chemicals:** sulfuric acid, methanol, ethanol, E85...
- Tanks with specific inner finishes and / or compatible steels with different products to be stored.



Cliente 		Empreiteiro EPC   		
Projeto nº.	Projeto	Data	Rev.	Pág.
	Sistema de dessalinização na região do Algarve	24/01/2025	01.1	17 de 34
Código AdA AL-ACE-3720-ME-DSH-TAC01		Código ACE AL-INN-3720-ME-DSH-TAC01		

TANKS FOR LIQUID FUEL STORAGE LFD

lapesa

COMMON CONSTRUCTION CHARACTERISTICS*

REGULATIONS: The tanks are built according to the following standards:

- **UNE 62350-3:** Horizontal steel-polyethylene double wall tanks.
- **EN-12285-1:** Underground tanks.
- **EN-12285-2:** Aboveground tanks.

CERTIFICATION: **lapesa** supplies all tanks with inspection certificate according to EN or UNE standards. At the customer's request, a coating porosity test certificate, issued by **lapesa**, can be provided.

SURFACE FINISHES ON DEMAND: On request, we can supply our thick polyurethane finish for underground tanks, in a thickness of up to 2 mm. Interior finishes for aggressive contents. Special interior treatment for ad-blue storage.

OPTIONS: Our catalogue shows a wide range of models with capacities from 2 to 70 m³, with different possibilities and accessories for each of them. **lapesa** manufactures single and double wall tanks (steel/steel or steel/polyethylene), for aboveground or underground installation, compartmentalized... For specific requirements, contact us.

ACCESSORIES: On request, we have a series of accessories that complete and facilitate installation, such as manholes, covers, anodes for cathodic protection, leak detectors, level control equipment, prefabricated access chambers, double-locking foot valve (own design), anchorages...

TRANSPORT: We have our own fleet of trucks, of various capacities. To protect the tank coating, support wedges are included to prevent it rubbing on ground. Our trucks do not have high sides that could damage the tank.

INSTALLATION: In no case does **lapesa** perform the tank installation. Installation must be carried out by a fitter, according to the indications of the following standards:

- **UNE 109501 IN:** Installation of aboveground steel tanks or in pit.
- **UNE 109502 IN:** Installation of underground steel tanks.

The location of the anchoring bolts should be checked against the tank. The bolts should never be embedded without checking previously against the tank.

TOLERANCES: According to the constructive norms.



(*) The tanks are built with laminated steel plate, according to the European standard **EN 10025**. The dished ends are made in one piece, up to a diameter of 2,500 mm. They incorporate reinforcement, under the manhole, against the impacts of the measuring rod.

Cliente 		Empreiteiro EPC   		
Projeto nº.	Projeto	Data	Rev.	Pág.
	Sistema de dessalinização na região do Algarve	24/01/2025	01.1	18 de 34
Código AdA AL-ACE-3720-ME-DSH-TAC01		Código ACE AL-INN-3720-ME-DSH-TAC01		

lapesa

SINGLE WALL STEEL TANKS [UNDERGROUND INSTALLATION]

LFE*** MODELS

- Single wall tanks built in carbon steel.
 - For underground installation.
 - Dimensions and characteristics in accordance with UNE-EN 12285-1.
 - High mechanical strength steel according to EN 10025 Standard (carbon steel or stainless steel to order).
 - Zinc-plated steel bolts at inspection manholes.

STANDARD SURFACE FINISHES

EXTERIOR:

- Shot blasting up to SA 2-1/2 grade.
- Coating with a thick layer of polyurethane, with a minimum thickness of 800 microns, which guarantees an electrical test voltage higher than 15 KV.
- Highly resistant coating to corrosion of any origin and spillage of liquid fuels.
- This type of finish gives the tank an unbeatable exterior appearance.
- The outer protection can be increased with anodes for cathodic protection. (See page 22)

INTERIOR: Clean of particles.

OTHER EXECUTIONS (ON DEMAND):

- Storage tank in stainless steel.
- Interior finishes for specific contents; ad-blue, methanol, ethanol, aviation gasoline, food grade cold water...

ALTERNATIVE OPTIONS:

- Other manhole diameters. Covers with special connections.
- Additional manholes.
- Tanks with several interior compartments.
- Different thicknesses of external coating (up to 2 mm).

STANDARD COVER: (See page 22)

TRANSPORT:


- To protect the coating of the tanks, support wedges are used to prevent rubbing on ground, and the trucks do not have high sides.



Cliente 		Empreiteiro EPC   		
Projeto n.º	Projeto Sistema de dessalinização na região do Algarve	Data 24/01/2025	Rev. 01.1	Pág. 19 de 34
Código AdA AL-ACE-3720-ME-DSH-TAC01		Código ACE AL-INN-3720-ME-DSH-TAC01		

SINGLE WALL STEEL TANKS [UNDERGROUND INSTALLATION]

lapesa

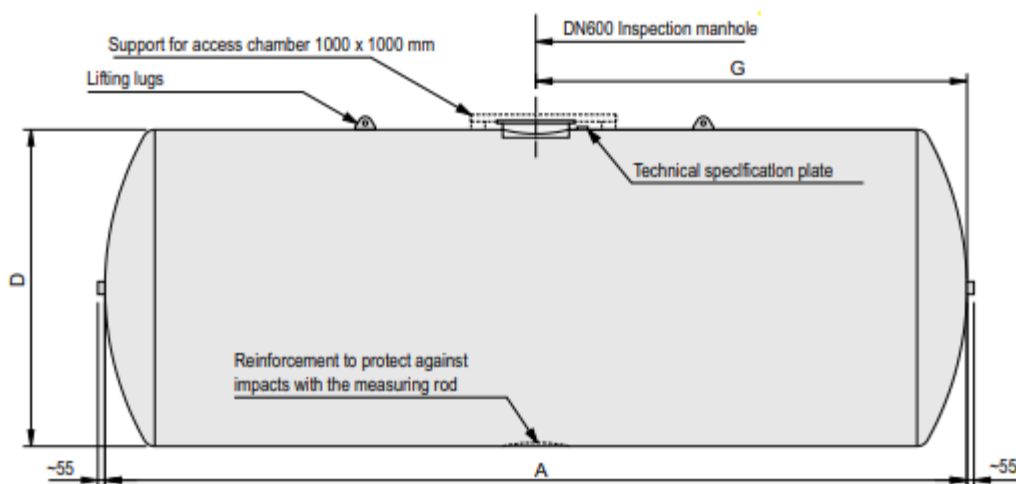

MAIN CHARACTERISTICS

Models Ref.	Nominal capacity m³	Empty weight, estimated (kgs)	Dimensions (mm)		
			D	A	G
LFE2000	2	475	1200	1972	986
LFE3000	3	520	1500	1980	1060
LFE5000	5	820	1750	2339	1167
LFE7500	7,5	1110	1750	3396	1167
LFE10	10	1425	1750	4574	1167
LFE15	15	1885	2200	4300	3370
LFE20	20,5	2110	2500	4600	1830
LFE25	25,3	2505	2500	5580	2790
LFE30	30	2885	2500	6580	3290
LFE40	39,9	3670	2500	8565	3980
LFE50	50,4	4580	2500	10740	5370
LFE60	60	5420	2500	12720	5955
LFE70	69,8	6195	2500	14700	7350

Cliente 		Empreiteiro EPC   		
Projeto nº.	Projeto Sistema de dessalinização na região do Algarve	Data 24/01/2025	Rev. 01.1	Pág. 20 de 34
Código AdA AL-ACE-3720-ME-DSH-TAC01		Código ACE AL-INN-3720-ME-DSH-TAC01		

lapesa

DOUBLE WALL TANKS, STEEL/STEEL [UNDERGROUND INSTALLATION]

LFED*** MODELS

- Double wall tanks, inner and outer tank in carbon steel.
 - For underground installations.
 - Dimensions and characteristics in accordance with UNE-EN 12285-1.
 - Zinc-plated steel bolts and screws at inspection manholes.
 - Vacuum chamber between outer and inner wall to detect leaks (See detection devices).
 - No civil works required for leak-proof containment. The double wall acts as a containment means.
 - Tank built with EN 10025 standard steel (carbon steel or stainless steel to order) with high mechanical and deformation strength that enables it to absorb impacts, vibrations (transit of vehicles, etc.) or moderate earth movements. Adequate resistance to modern additives, alcohols, etc.

STANDARD SURFACE FINISHES

EXTERIOR:

- Shot blasting up to SA 2-1/2 grade.
- Coating with a thick layer of polyurethane, with a minimum thickness of 800 microns, which guarantees an electrical test voltage higher than 15 KV.

INTERIOR: Clean of particles.

OTHER EXECUTIONS (ON DEMAND):

- Storage tank in stainless steel.
- Interior finishes for specific contents; ad-blue, methanol, ethanol, aviation gasoline, food grade cold water ...


STANDARD COVER: (See page 22)

ALTERNATIVE OPTIONS:

- Other manhole diameters.
- Tanks with several inner compartments.
- Different thicknesses of external coating (up to 2 mm).

LEAK DETECTION:


- Standard supply: prepared according to the scheme to perform vacuum leak detection.
 - Vacuum to be made in factory.
 - Accessories fitted (pressure gauge and stopvalves).
- Optional supplies:
 - Chamber full of glycol mixture (for liquid leak detection).
 - Leak detection equipment by vacuum, pressure or liquid.

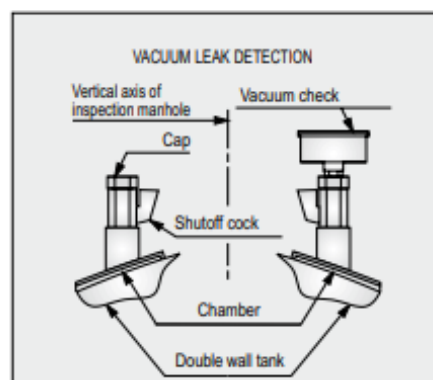

Cliente 		Empreiteiro EPC   		
Projeto n.º	Projeto Sistema de dessalinização na região do Algarve	Data 24/01/2025	Rev. 01.1	Pág. 21 de 34
Código AdA AL-ACE-3720-ME-DSH-TAC01		Código ACE AL-INN-3720-ME-DSH-TAC01		

DOUBLE WALL TANKS, STEEL/STEEL [UNDERGROUND INSTALLATION]

lapesa

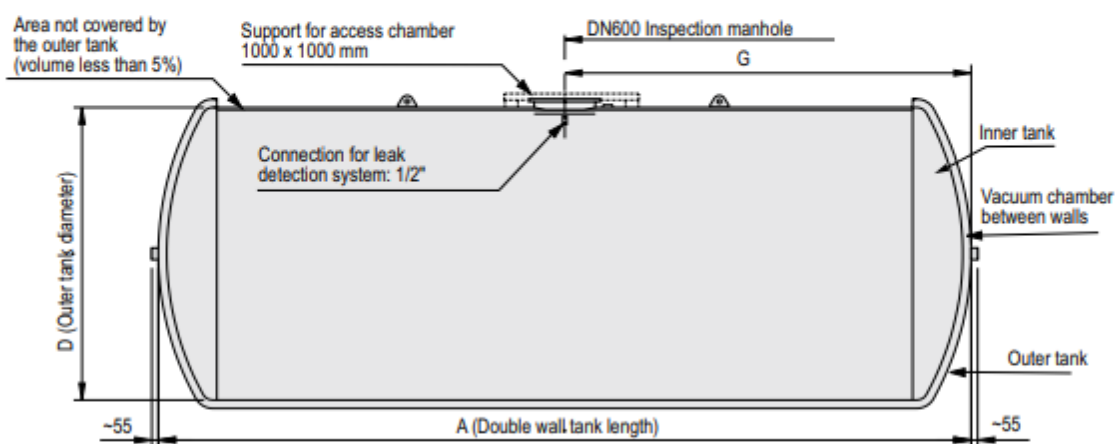

MAIN CHARACTERISTICS

Models Ref.	Nominal capacity m³	Empty weight, estimated (kgs)	Dimensions (mm)		
			D	A	G
LFED2000	2	670	1200	1972	989
LFED3000	3	800	1500	1990	925
LFED5000	5	1215	1750	2348	1167
LFED7500	7,5	1650	1750	3405	1167
LFED10	10	2105	1750	4563	1167
LFED15	15	3070	2200	4315	3376
LFED20	20,5	3550	2500	4610	1835
LFED25	25,3	4415	2500	5590	2794
LFED30	30	4795	2500	6590	3295
LFED40	39,9	6050	2500	8575	3985
LFED50	50,4	7465	2500	10750	5375
LFED60	60	8815	2500	12730	5960
LFED70	69,8	9995	2500	14710	7354

Cliente 		Empreiteiro EPC   		
Projeto n.º	Projeto	Data	Rev.	Pág.
	Sistema de dessalinização na região do Algarve	24/01/2025	01.1	22 de 34
Código AdA AL-ACE-3720-ME-DSH-TAC01		Código ACE AL-INN-3720-ME-DSH-TAC01		

lapesa

DOUBLE WALL TANKS, STEEL/POLYETHYLENE [UNDERGROUND INSTALLATION]

LFEP*** MODELS

- Double wall tanks, inner tank in carbon steel and outer tank in Polyethylene.

- For underground installations.
- Outer tank built with high density polyethylene (HDPE) plate. Inner steel tank.
- Dimensions and characteristics according to UNE-EN 62350-3 Standard.
- Zinc-plated steel bolts and screws at inspection openings and at the access chamber support.
- Vacuum chamber chamber between outer and inner wall to detect leaks (See detection devices).
- No civil works required for leak-proof containment. The double wall acts as a containment means.

INNER STEEL TANK:

Tank built in steel in accordance with european standard EN 10025 (carbon steel or stainless steel to order) with high mechanical and deformation strength that enables it to absorb impacts, vibrations (transit of vehicles, etc.) or moderate earth movements. Adequate resistance to modern additives, alcohols, etc.


OUTER HIGH DENSITY POLYETHYLENE TANK (HDPE):

- Acts as a safety containment means.
- Is a barrier to corrosion of any origin due to its high chemical stability.
- Covers the inner tank (except for the access area) completely, thus preventing corrosion of the steel.
- Is resistant to liquid fuel spillages, to soils, water and many acids and bases that might be present in terrain.
- Is a dielectric material.
- Is a semi-rigid material, allowing deformation without fracturing.
- Is resistant to impacts and vibrations (road traffic).

STANDARD SURFACE FINISHES

LEAK DETECTION:

- Standard supply: prepared according to the scheme to perform vacuum leak detection.
 - Vacuum to be made in factory.
 - Accessories fitted (pressure gauge and cut-off keys).

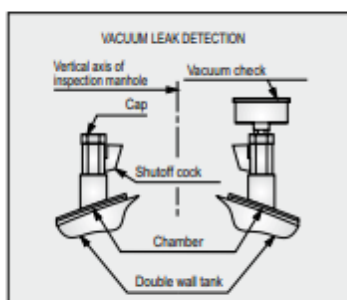

- Optional supplies:
 - Chamber full of glycol mixture (for liquid leak detection).
 - Leak detection equipment by vacuum, pressure or liquide.

STANDARD COVER: (See page 22)

ACCESS CHAMBER SUPPORT:

Square 1000x1000 mm (890x890 mm clearance).
For the installation of a prefabricated access chamber. (See page 22)

ALTERNATIVE OPTIONS:

- Other manhole diameters. Covers with special connections.
- Additional manholes.
- Tanks with several inner compartments.
- Different thicknesses of external coating.


TRANSPORT:

- To protect the coating of the tanks, support wedges are used to prevent rubbing on ground, and the trucks do not have high sides.

Cliente 		Empreiteiro EPC   		
Projeto n.º	Projeto Sistema de dessalinização na região do Algarve	Data	Rev.	Pág.
		24/01/2025	01.1	23 de 34
Código AdA AL-ACE-3720-ME-DSH-TAC01		Código ACE AL-INN-3720-ME-DSH-TAC01		

DOUBLE WALL TANKS, STEEL/POLYETHYLENE
[UNDERGROUND INSTALLATION]

lapesa

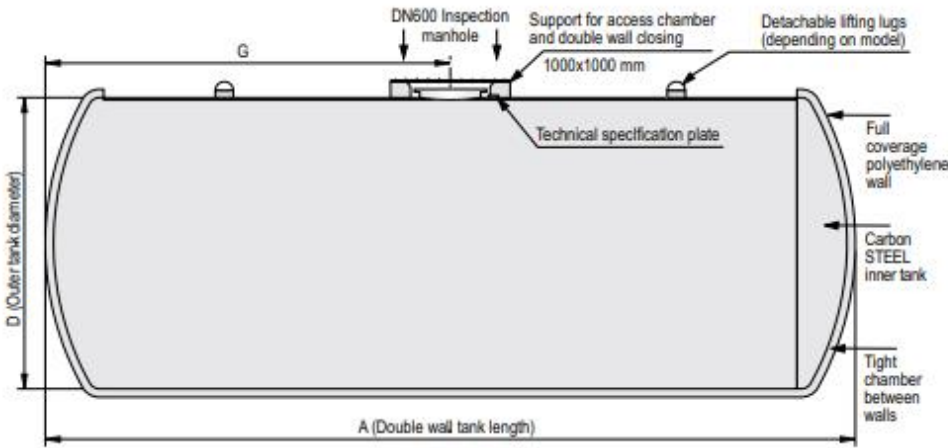

MAIN CHARACTERISTICS

Models Ref.	Nominal capacity m³	Empty weight, estimated (kgs)	Dimensions (mm)		
			D	A	G
LFEP10	10	1455	2500	2440	1220
LFEP12	12	1605	2500	2840	1420
LFEP15	15	2270	2500	3520	1760
LFEP20	20,5	2420	2500	4620	1840
LFEP25	25,3	2815	2500	5600	2800
LFEP30	30	3230	2500	6600	3300
LFEP40	39,9	4070	2500	8580	3990
LFEP50	50,4	5085	2500	10760	5380
LFEP60	60	6015	2500	12740	5965
LFEP70	69,8	6855	2500	14720	7360



Cliente 		Empreiteiro EPC   		
Projeto n.º	Projeto	Data	Rev.	Pág.
	Sistema de dessalinização na região do Algarve	24/01/2025	01.1	24 de 34
Código AdA AL-ACE-3720-ME-DSH-TAC01		Código ACE AL-INN-3720-ME-DSH-TAC01		

lapesa

SINGLE WALL STEEL TANKS [ABOVEGROUND INSTALLATION]

LFE***P MODELS

- Single wall tanks in carbon steel.
 - For aboveground installation.
 - Tanks have supports according to the EN 12285-2 standard for aboveground installation. The supports are welded to the body of the tank and with the same finish.
 - Dimensions and characteristics in accordance with UNE-EN 12285-2.
 - Zinc-plated steel bolts at inspection manholes.
 - Tank built in steel in accordance with european standard EN 10025 (carbon steel or stainless steel upon request) with high mechanical and deformation strength that enables it to absorb impacts, vibrations (transit of vehicles, etc.) or moderate earth movements. Adequate resistance to modern additives, alcohols, etc.

STANDARD SURFACE FINISHES

EXTERIOR:

- Shot blasting up to SA 2-1/2 grade.
- Anticorrosion primer paint.
- White polyurethane finish.
- Highly resistant coating against corrosion of any origin and spillage of liquid fuels.
- This type of finish gives the tank an unbeatable exterior appearance.

INTERIOR: Clean of particles.

OTHER EXECUTIONS (ON DEMAND):

- Storage tank in stainless steel.
- Interior finishes for specific contents; ad-blue, methanol, ethanol, aviation gasoline, food grade cold water ...


STANDARD COVER: (See page 22)

ALTERNATIVE OPTIONS:

- Other manhole diameters. Covers with special connections.
- Additional manholes.
- Tanks with several inner compartments.
- Different thicknesses of external coating.

TRANSPORT:


- To protect the coating of the tanks, support wedges are used to prevent rubbing on ground, and the trucks do not have high sides.

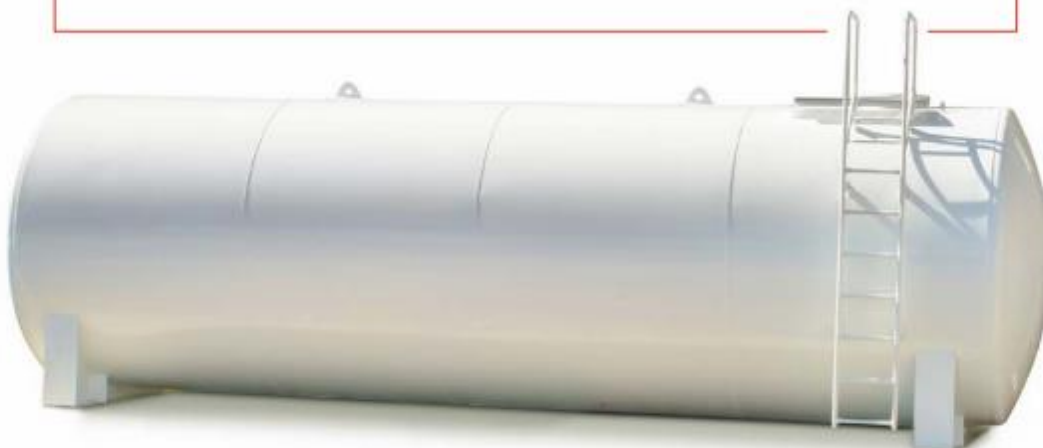

Cliente 		Empreiteiro EPC   		
Projeto n.º	Projeto Sistema de dessalinização na região do Algarve	Data	Rev.	Pág.
		24/01/2025	01.1	25 de 34
Código AdA AL-ACE-3720-ME-DSH-TAC01		Código ACE AL-INN-3720-ME-DSH-TAC01		

SINGLE WALL STEEL TANKS [ABOVEGROUND INSTALLATION]

lapesa

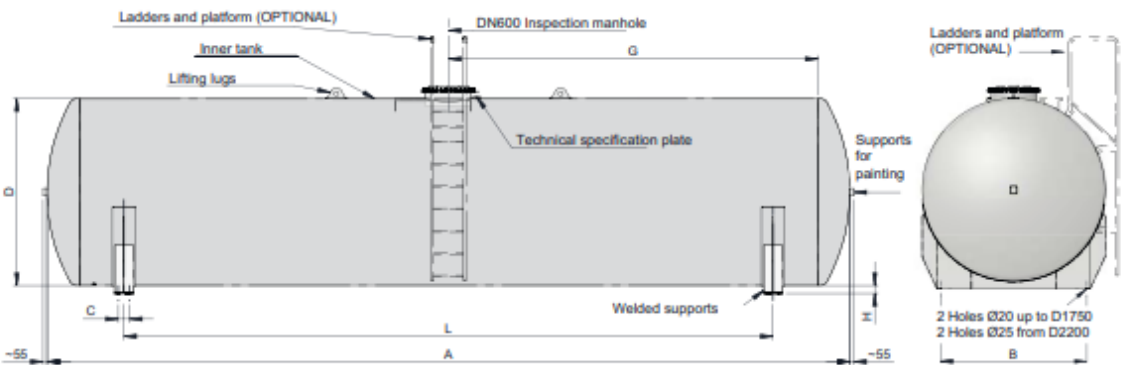

MAIN CHARACTERISTICS

Models Ref.	Nominal capacity m³	Empty weight, estimated (kgs)	Number of anchoring	Dimensions (mm)						
				D	A	G	L	H	B	C
LFE2000P	2	535	2	1200	1972	986	1000	100	750	80
LFE3000P	3	600	2	1500	1980	1060	760	100	1000	80
LFE5000P	5	965	2	1750	2339	1167	900	100	1300	125
LFE7500P	7,5	1260	2	1750	3396	1167	1950	100	1300	125
LFE10P	10	1575	2	1750	4574	1167	3105	100	1300	125
LFE15P	15	2150	2	2200	4300	3370	2450	100	1800	150
LFE20P	20,5	2390	2	2500	4600	1830	2520	100	2000	150
LFE25P	25,3	2785	2	2500	5580	2790	3500	100	2000	150
LFE30P	30	3165	2	2500	6580	3290	4500	100	2000	150
LFE40P	39,9	3950	2	2500	8565	3980	6500	100	2000	150
LFE50P	50,4	4795	2	2500	10740	5370	8680	100	2000	150
LFE60P	60	5570	2	2500	12720	5955	10650	100	2000	150
LFE70P	69,8	6345	2	2500	14700	7350	12600	100	2000	150

Cliente 		Empreiteiro EPC   		
Projeto nº.	Projeto	Data	Rev.	Pág.
	Sistema de dessalinização na região do Algarve	24/01/2025	01.1	26 de 34
Código AdA AL-ACE-3720-ME-DSH-TAC01		Código ACE AL-INN-3720-ME-DSH-TAC01		

lapesa

DOUBLE WALL TANKS, STEEL/STEEL [ABOVEGROUND INSTALLATION]

LFED***P MODELS

- Double wall tanks, inner and outer tank in carbon steel.
 - For aboveground installations.
 - Tanks have supports according to the EN 12285-2 standard for aboveground installation. The supports are welded to the body of the tank and with the same finish.
 - Dimensions and characteristics in accordance with UNE-EN 12285-2.
 - Zinc-plated steel bolts and screws at inspection manholes.
 - No civil works required for leak-proof containment. The double wall acts as a containment means.
 - Tank built in EN 10025 standard steel (carbon steel or stainless steel upon request) with high mechanical and deformation strength that enables it to absorb impacts, vibrations (transit of vehicles, etc.) or moderate earth movements.

STANDARD SURFACE FINISHES

EXTERIOR:

- Shot blasting up to SA 2-1/2 grade.
- Anticorrosion primer paint.
- White polyurethane finish.
- Highly resistant coating against corrosion of any origin and spillage of liquid fuels.

INTERIOR: Clean of particles.

OTHER EXECUTIONS (ON DEMAND):

- Storage tank in stainless steel.
- Interior finishes for specific contents; ad-blue, methanol, ethanol, aviation gasoline, food grade cold water ...

STANDARD COVER: (See page 22)

ALTERNATIVE OPTIONS:


- Other manhole diameters. Covers with special connections.
- Additional manholes.
- Tanks with several inner compartments.
- Different thicknesses of external coating

TRANSPORT:

- To protect the coating of the tanks, support wedges are used to prevent rubbing on ground, and the trucks do not have high sides.

LEAK DETECTION:


- Standard supply: prepared according to the scheme to perform vacuum leak detection.
 - Vacuum to be made in factory.
 - Accessories fitted (pressure gauge and stopvalves).
- Optional:
 - Chamber full of glycol mixture (for liquid leak detection).
 - Leak detection equipment by vacuum, pressure or liquid.

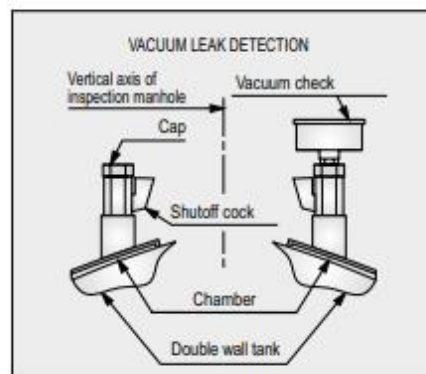

Cliente 		Empreiteiro EPC   			
Projeto n.º	Projeto Sistema de dessalinização na região do Algarve	Data	24/01/2025	Rev.	01.1
Código AdA AL-ACE-3720-ME-DSH-TAC01		Código ACE AL-INN-3720-ME-DSH-TAC01			
		Pág.		27 de 34	

DOUBLE WALL TANKS, STEEL/STEEL [ABOVEGROUND INSTALLATION]

lapesa

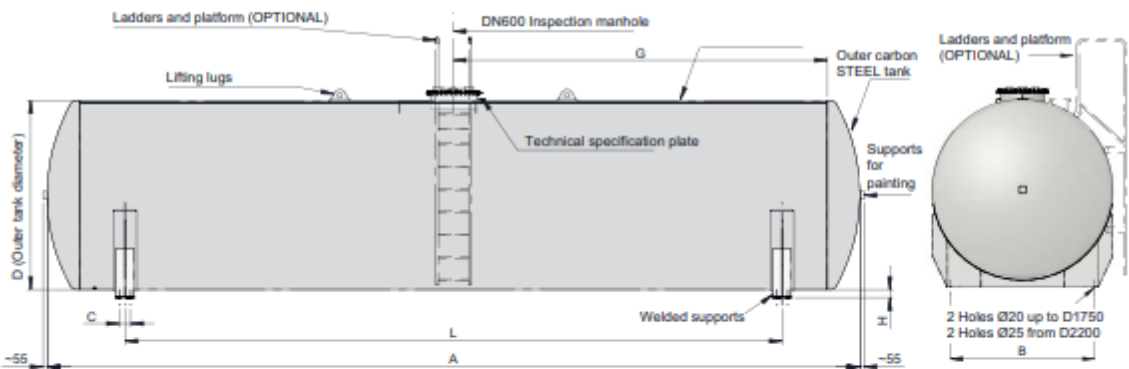

MAIN CHARACTERISTICS

Models Ref.	Nominal capacity m³	Empty weight, estimated (kgs)	Number of anchorings	Dimensions (mm)						
				D	A	G	L	H	B	C
LFED2000P	2	730	2	1200	1972	989	1000	100	750	80
LFED3000P	3	880	2	1500	1990	925	760	100	1000	80
LFED5000P	5	1365	2	1750	2348	1167	900	100	1300	125
LFED7500P	7,5	1795	2	1750	3405	1167	1950	100	1300	125
LFED10P	10	2250	2	1750	4563	1167	3105	100	1300	125
LFED15P	15	3335	2	2200	4315	3376	2450	100	1800	150
LFED20P	20,5	3830	2	2500	4610	1835	2520	100	2000	150
LFED25P	25,3	4695	2	2500	5590	2795	3500	100	2000	150
LFED30P	30	5075	2	2500	6590	3295	4500	100	2000	150
LFED40P	39,9	6330	2	2500	8575	3985	6500	100	2000	150
LFED50P	50,4	7645	2	2500	10750	5375	8680	100	2000	150
LFED60P	60	9030	2	2500	12730	5960	10650	100	2000	150
LFED70P	69,8	10145	2	2500	14710	7354	12600	100	2000	150

Cliente 		Empreiteiro EPC   		
Projeto n.º	Projeto Sistema de dessalinização na região do Algarve	Data 24/01/2025	Rev. 01.1	Pág. 28 de 34
Código AdA AL-ACE-3720-ME-DSH-TAC01		Código ACE AL-INN-3720-ME-DSH-TAC01		

lapesa

ATMOSPHERIC TANKS FOR CHEMICAL PRODUCTS

LF***V MODELS

- Single wall stainless steel and / or carbon steel tanks, for vertical installations.
- For aboveground installations.
- Different interior and exterior finishes.
- Storage capacities up to 200 m³.
- Different construction possibilities.
- Tanks calculated with the Eurocode in the event of earthquakes, wind and snow loads.


STANDARD SURFACE FINISHES

EXTERIOR:

- Primer.
- Polyurethane finish.

ACCESSORIES

- Ladders, handrails, platforms, etc.

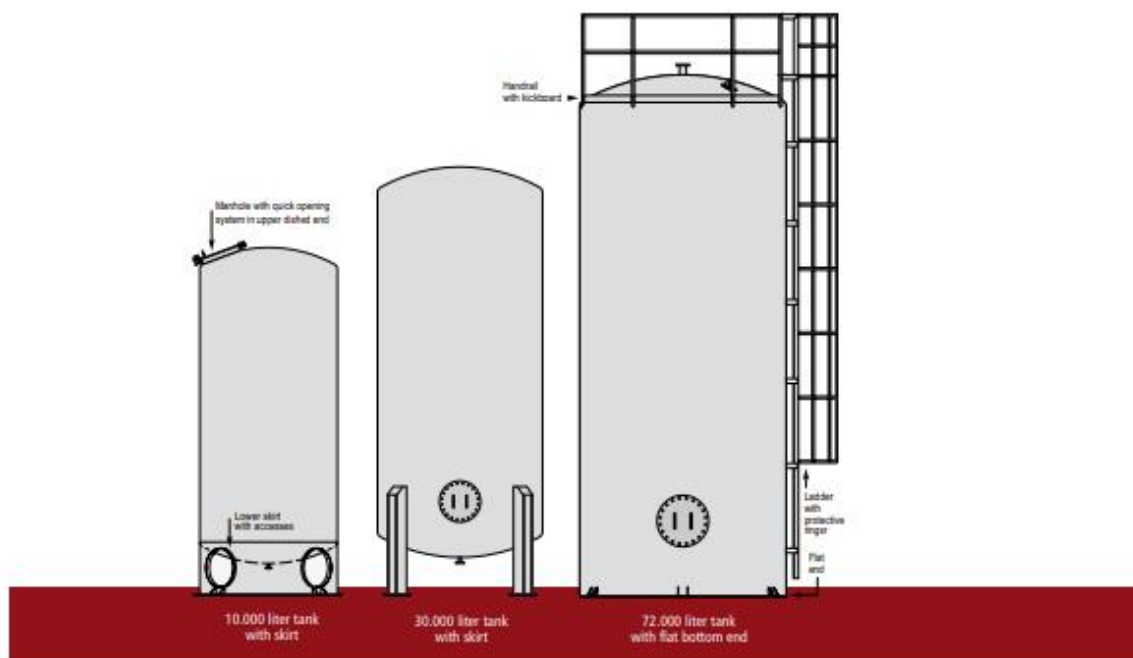

Cliente 		Empreiteiro EPC   		
Projeto n.º	Projeto	Data	Rev.	Pág.
	Sistema de dessalinização na região do Algarve	24/01/2025	01.1	30 de 34
Código AdA AL-ACE-3720-ME-DSH-TAC01		Código ACE AL-INN-3720-ME-DSH-TAC01		


lapesa

INSTRUCTIONS FOR INSTALLATION

INSTRUCTIONS FOR INSTALLING AND ANCHORING UNDERGROUND TANKS

The following indications are valid for:

- Single or double wall steel tanks and double wall polyethylene tanks. Installed according to UNE109502:10.
- Polyester moorings of 10 Tn capacity.
- Standard lapesa tanks.

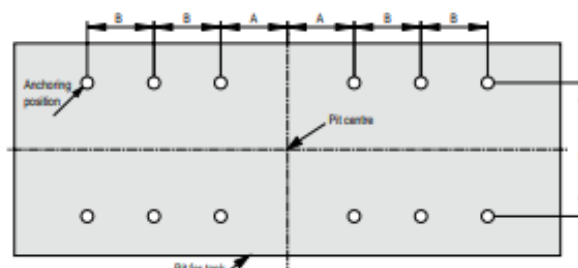

NUMBER OF ANCHORS AND POSITION:

By way of example, the standard position and number of anchorings to be placed in the Lapesa tank are indicated. The way to proceed with the placement of the anchorings is as follows:

- **Step 1:** Find the centre of the space in which the tank is to be installed.
- **Step 2:** To the right of the centre, position an anchor at distance A (see table).
- **Step 3:** Measuring from the last anchor, the following one must be placed at distance B.
- **Step 4:** If the table indicates 3 x 1000 this means that 3 anchors must be fitted at a distance of 1000 mm from each other.
- **Step 5:** Repeat steps 2 to 4 to the left of the centre.


The distance H will be calculated taking into account the diameter of the tank, and the chosen installation criteria (standards, regulations). If distance H is greater than the tank diameter, the anchors must be placed at an angle so that the bands pull in the anchoring direction.



ANCHORS LAYOUT

Models Ref.	Nominal capacity m³	Diameter mm	Number of anchors	Number of bands	Dimensions (mm)	
					A	B
LFE 3000	3	1500	2	2	675	—
LFE 5000	5	1750	2	2	560	—
LFE 7500	7.5	1750	2	2	920	—
LFE 10	10	1750	2	2	1625	—
LFE 15	15	2200	2	2	1450	—
LFE 20	20.2	2500	2	2	1720	—
LFE 25	25.3	2500	2	4	2210	—
LFE 30	30	2500	2	4	2710	—
LFE 40	39.9	2500	4	4	1250	2450
LFE 50	50.4	2500	4	6	1790	3000
LFE 60	60	2500	4	6	1880	3900
LFE 70	69.7	2500	6	8	1880	2x2400

It must be taken into account that the straps should be placed as vertical as possible, without one being on top

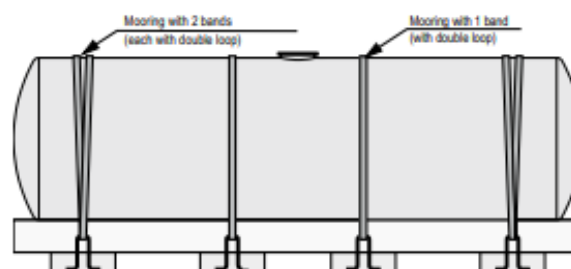

Example of anchoring a 50 m³ tank

of the other, or knotting together. Special attention must be paid to tensioning.

The position of the anchors will be symmetrical with respect to the center of the tank (a greater number of anchors on one side than on the other) is not admissible.

The anchors with two bands will be placed at the ends of the tank.

Cliente 		Empreiteiro EPC   		
Projeto n.º	Projeto	Data	Rev.	Pág.
	Sistema de dessalinização na região do Algarve	24/01/2025	01.1	31 de 34
Código AdA AL-ACE-3720-ME-DSH-TAC01		Código ACE AL-INN-3720-ME-DSH-TAC01		

ACCESSORIES AND EQUIPMENT

lapesa


LEAK DETECTOR FUGALARM MODEL

MODELS:

- Fugalarm-V, Model for vacuum.
- Fugalarm-P, Model for pressure.

SYSTEM CHARACTERISTICS:

- Manufactured according to EN 13160 and CE certified.
- Acoustic and visual indicators of the status of the system.
- Large display with indication, in absolute value, of the degree of pressure or vacuum, in the interstitial chamber.
- Buttons for testing and stopping the alarms, as well as for accessing the menu options.
- Switched relays for remote indication of alarm signals.
- Built-in zener barrier.
- Dimensions: 110 x 215 x 40 mm.

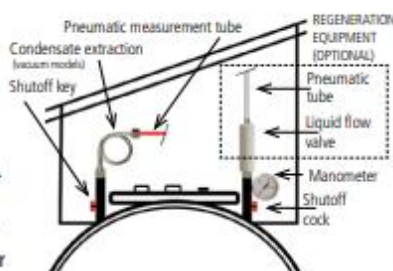

LEVELMATIC CONTROL LEVEL

The LevelMatic set includes all the necessary items for the installation of a level measurement system, control and display (in volume or height) of horizontal tanks.

The level system consists of a control panel, an electropneumatic intermediate console, a copper level probe that is introduced through the upper part the tank, and a pneumatic tube probe / console interconnection.

The operating principle is based on the remote measurement of the hydrostatic pressure that applies the column of product on the level probe. The level probes are electricity-free and do not have their own ignition source.



Pneumatic tube
Main console
Condensate extraction




SYSTEM CHARACTERISTICS:

- Level control system by bubbling that enables 10 tanks to be measured by just one unit.
- The relative density of the product to be contained must be less than 1,1. (On request it can be manufactured for higher densities).

- Electricity-free probes, without an ignition source. Standard probe with 1" G thread and 2,500 mm length, made of brass and copper. On demand they can be manufactured with other materials and lengths.

- It has a control panel with a color graphic display and a touch screen as well as a relay for activating external alarms.


- Integrated web server for LAN networks connection using TCP / IP protocol. It has a web page in XML language so that the inventory level is automatically updated in ERP systems (Navision, Oracle, etc.) and the possibility of connecting to industrial networks with ModBUS serial RTU.

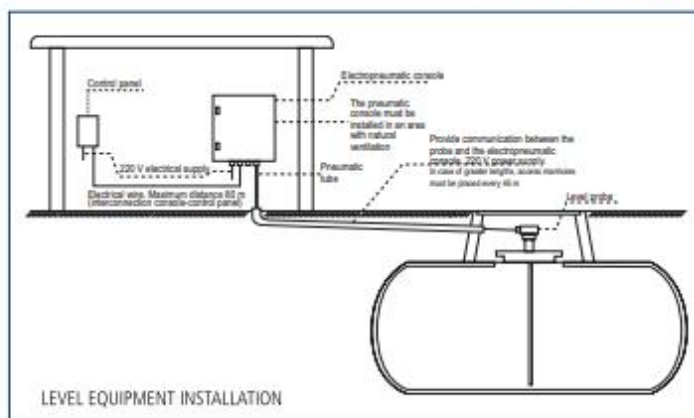

Cliente 		Empreiteiro EPC   		
Projeto n.º	Projeto Sistema de dessalinização na região do Algarve	Data 24/01/2025	Rev. 01.1	Pág. 32 de 34
Código AdA AL-ACE-3720-ME-DSH-TAC01		Código ACE AL-INN-3720-ME-DSH-TAC01		

lapesa

ACCESSORIES AND EQUIPMENT

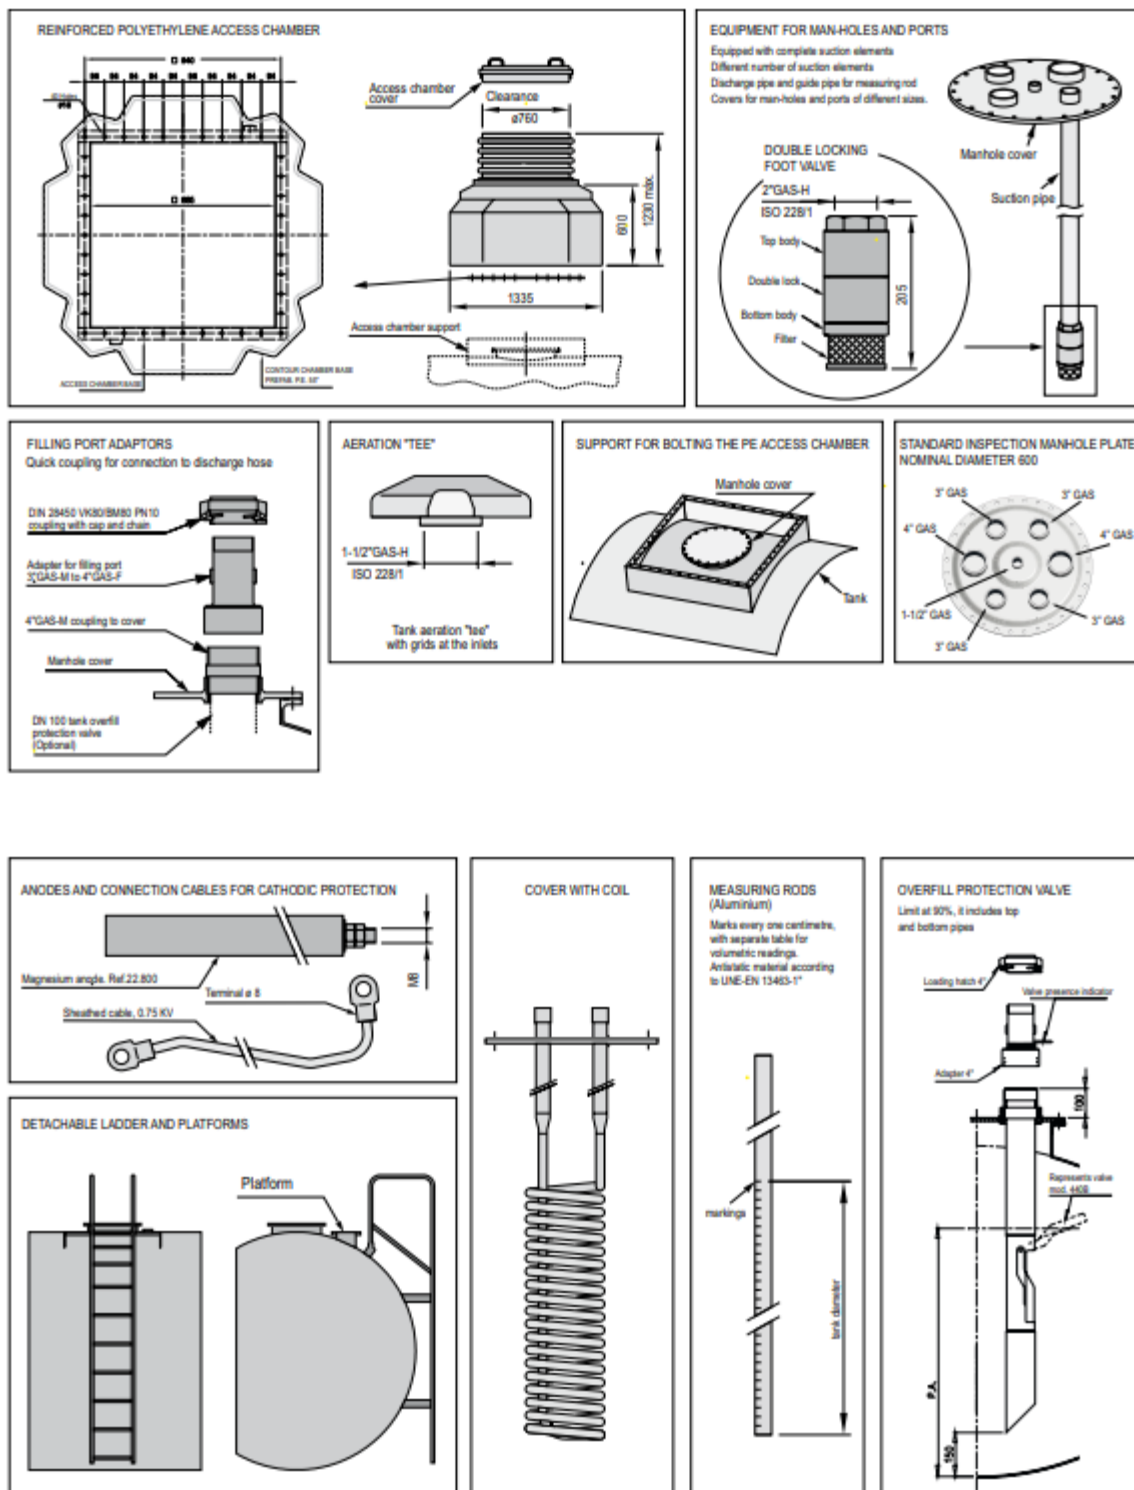

Cliente 		Empreiteiro EPC   		
Projeto n.º	Projeto Sistema de dessalinização na região do Algarve	Data	Rev.	Pág.
		24/01/2025	01.1	33 de 34
Código AdA AL-ACE-3720-ME-DSH-TAC01		Código ACE AL-INN-3720-ME-DSH-TAC01		

ACCESSORIES AND EQUIPMENT

lapesa



Cliente 		Empreiteiro EPC   		
Projeto nº.	Projeto Sistema de dessalinização na região do Algarve	Data	Rev.	Pág.
		24/01/2025	01.1	34 de 34
Código AdA AL-ACE-3720-ME-DSH-TAC01		Código ACE AL-INN-3720-ME-DSH-TAC01		



WORLDWIDE PROJECTS

MARKETS

EUROPA

ANDORRA
GERMANY
ARMENIA
AUSTRIA
BELGIUM
BULGARIA
FINLAND
FRANCE
HOLLAND
IRELAND
ITALY
NORWAY
POLAND
PORTUGAL
UNITED KINGDOM
RUSSIA
SLOVENIA
SPAIN
SWITZERLAND

AMERICA

ARGENTINA
BOLIVIA
CHILE
COLOMBIA
CUBA
DOMINICAN REP.
GUADALUPE ISLAND
MEXICO
PERU

AFRICA

ALGERIA
ANGOLA
BENIN
CAMEROON
CHAD
IVORY COAST
GABON
REUNION ISLAND
KENYA
MADAGASCAR
MOROCCO
MAURITANIA
NAMIBIA
NIGER
NIGERIA
SOUTHAFRICA
TANZANIA
TUNISIA

MIDDLE EAST

EMIRATES
JORDANIA
KUWAIT
LEBANON
OMAN
QATAR
SAUDI ARABIA

ASIA

BANGLADESH
MONGOLIA
SRI LANKA
VIETNAM

OCEANIA

AUSTRALIA
NEW ZELAND

SOUTH POLE

ANTARCTICA

