




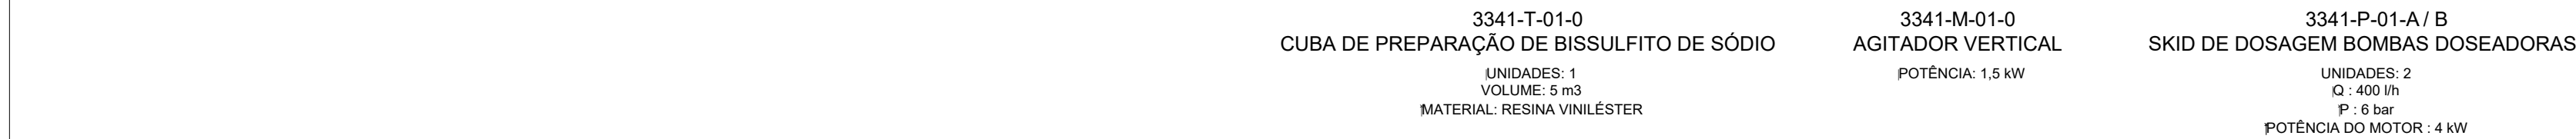

010	23/01/2025		INN	FME
Índice	Designação das alterações		Data	Nome
 Dispositivo de Proteção Especializada			Fase de projeto Projeto de execução	Formas / Invenção A / I = 1
EMPREITADA DE CONCEÇÃO-CONSTRUÇÃO DO SISTEMA DE DESSALINIZAÇÃO NA REGIÃO DO ALGARVE				
Aprovação AEA	Data	Especialidade	PROCESSO	
Nome				
 AGUAS do ALGARVE Grupo Algarve de Portugal			AL 000 3341-PRC-GAR-00001	
Título		P&ID. DIAGRAMAS DE PROCESSO Dosagem de Bissulfito de Sódio. OI		
Escalas S/E N.º folhas 1 DE 1			(N.º Desembo AEA no 227-PRC-00001 "Sistema de A.S.") Elaborado por: A.	

AL-INN-3341-PR-DIA-00001_PS-22718-PS_P&IDDOSBISSOD