


PEÇAS DESENHADAS
Linha Concavada – Abrantes, a 400 kV

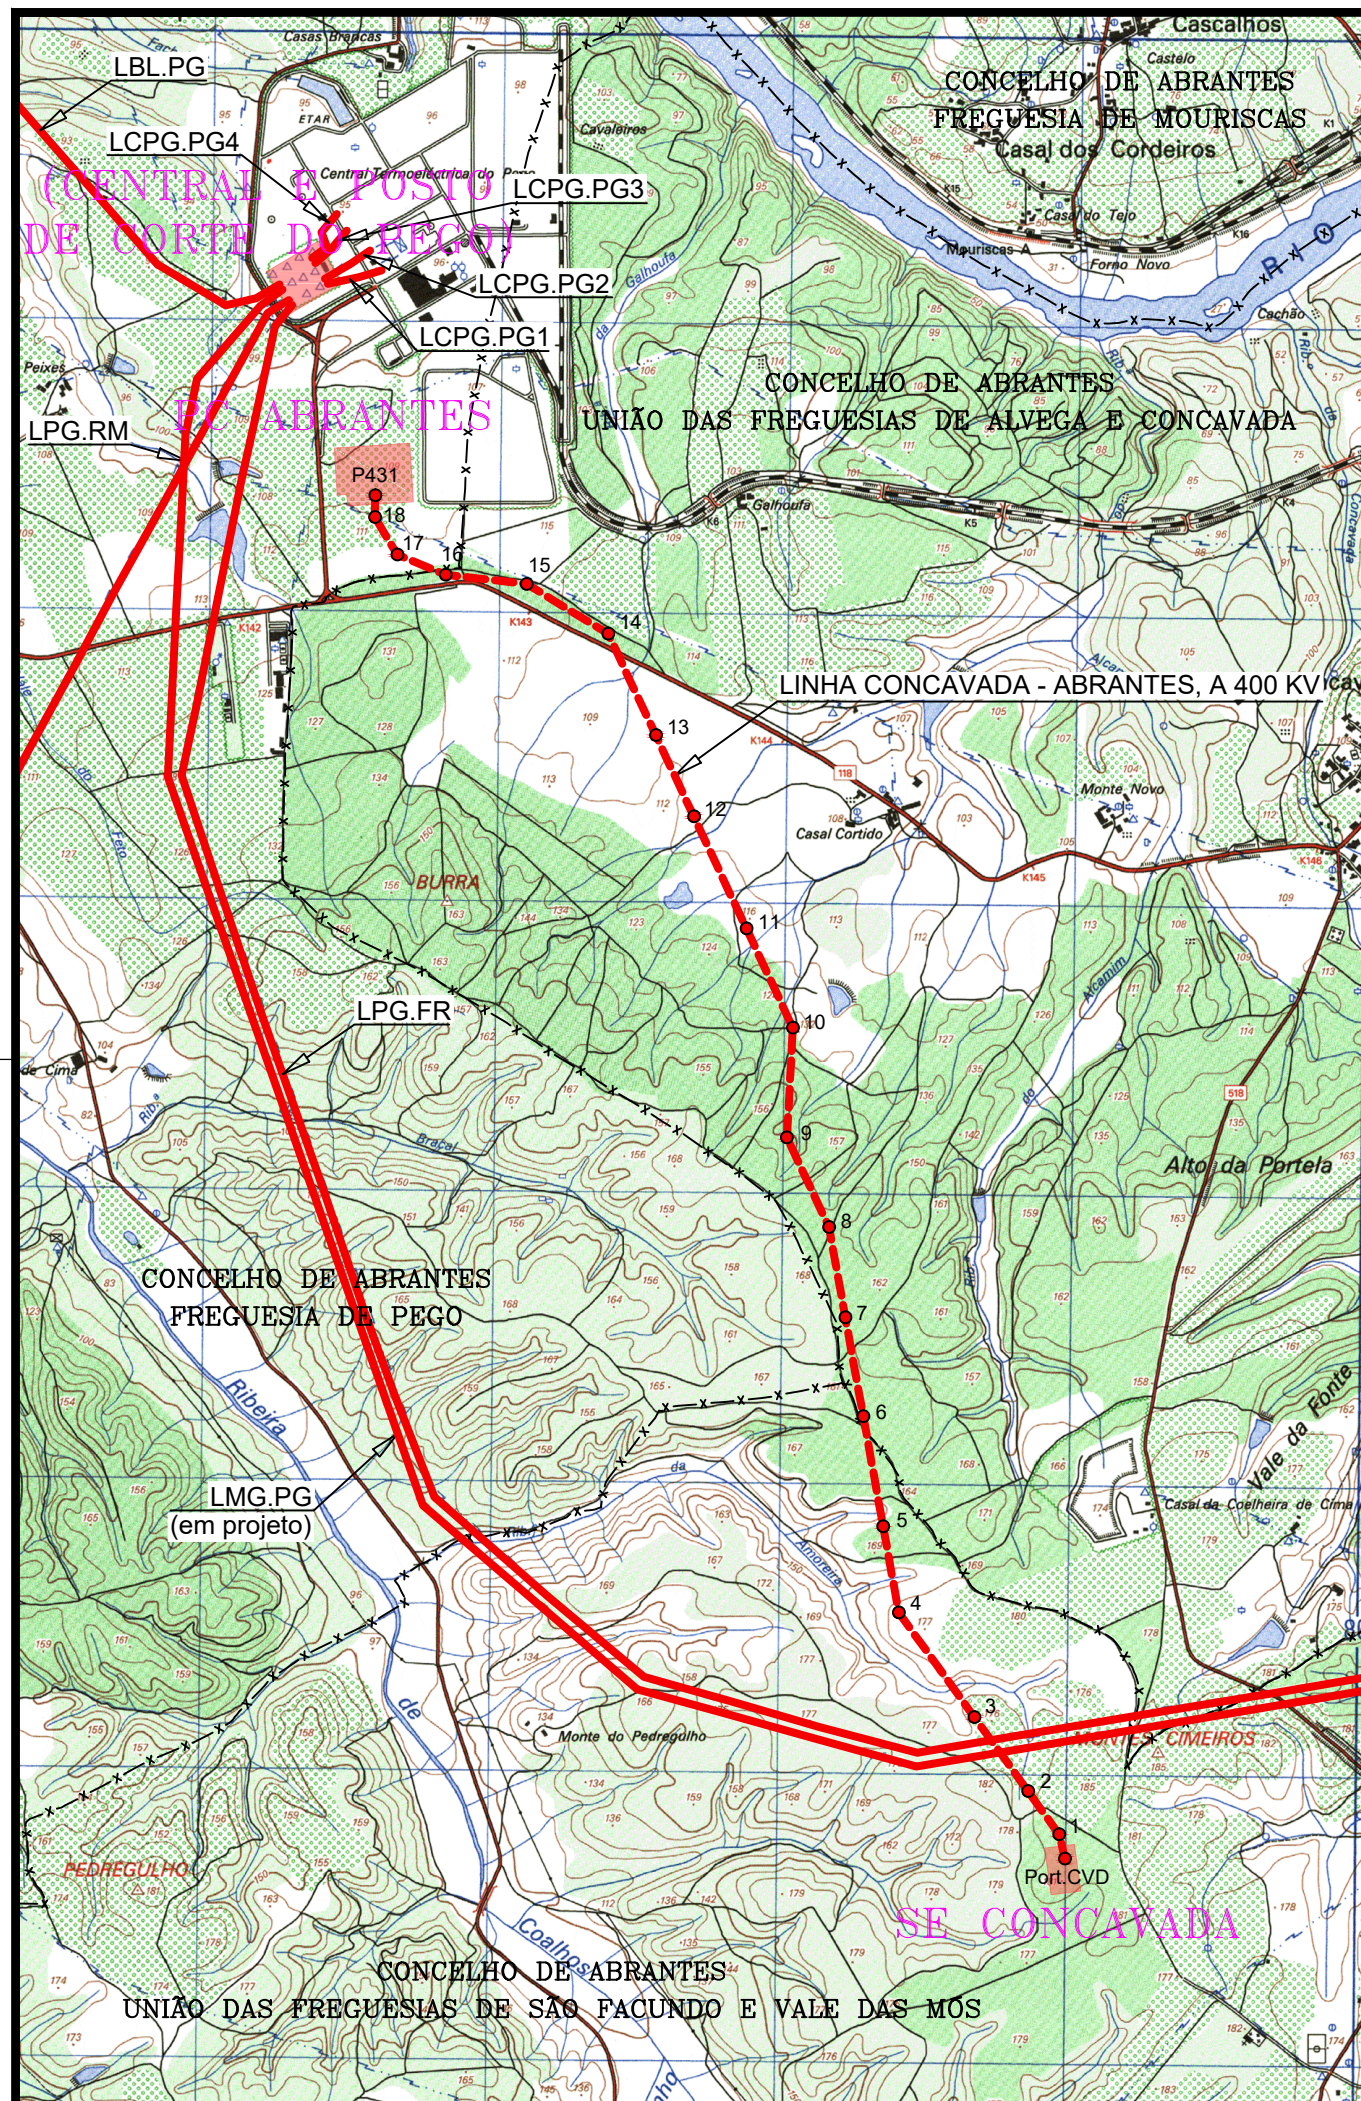

LINHAS DE 400kV

LBL.PG - Linha BATALHA - PEGO
 LPG.RM - Linha PEGO - RIO MAIOR
 LCPG.PG1 - Linha CENTRAL PEGO - PEGO 1
 LCPG.PG2 - Linha CENTRAL PEGO - PEGO 2
 LCPG.PG3 - Linha CENTRAL PEGO - PEGO 3
 LCPG.PG4 - Linha CENTRAL PEGO - PEGO 4
 LPG.FR - Linha PEGO - FALAGUEIRA
 LMG.PG - Linha MARGALHA - PEGO

LEGENDA:

TENSÕES


400 kV



220 kV

150 kV

TRAÇADO DAS LINHAS:

Linha Concavada - Abrantes, a 400 kV

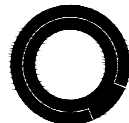01	08/08/2025	ALTERAÇÃO DA POSIÇÃO DO APOIO P1	F. Brito	M. Pereira	R. Angulo		
00	27/06/2025	EMISSÃO INICIAL	F. Brito	M. Pereira	R. Angulo		
REV.	DATE	DESCRIPTION	PREPARED	CHECKED	APPROVED		
CONTRACTOR'S LOGO  QUADRANTE www.qd-eng.com		PROJECT: LINHA CONCAVADA - ABRANTES, A 400 kV PROJETO DE LICENCIAMENTO					
 Engineering & Construction EGP VALIDATION VALIDATED BY R. Angulo VERIFIED BY M. Pereira COLLABORATORS F. Brito		FILE NAME: P24.024.01-PL-001-01 R01.dwg					
		CLASSIFICATION:		FORMAT:	SCALE:	PLOT SCALE:	SHEET:
				A3	1/25000	1:1	1 OF 1
		UTILIZATION SCOPE:		TITLE:			
		PLANTA GERAL					
		Drawing no.					
		P24.024.01-PL-001-01					

  

CONDUTORES: 2 x ZAMBEZE (565–AL1/30–ST1A)
CABOS DE GUARDA: OPGW (AS/AA 39/94 AST 2x20 FO)
+ DORKING (96–AL1/56–ST1A)

DISPOSIÇÃO DAS FASES:

Vista da SE CONCAVADA

Port. SE Concaçada – PB P9 a P10 P11 a P18 Port. PC Abrantes

APOIOS: N°1 a N°10
VÉRTICES: APOIOS N°1, N°4, N°8, N°9 e N°10
DISTRITOS: SANTARÉM
CONCELHOS: ABRANTES
FREGUESIAS: U. F. DE SÃO FACUNDO E VALE DAS MÓS e U. F. DE ALVEGA E CONCAVADA

(1) Apenas deverão ser montados 3 braços, de acordo com a disposição de fases


Caixa de fibra ótica

Definição do ponto de fixação do condutor central no lado esquerdo do apoio

Definição do ponto de fixação do condutor central no centro do apoio

Definição do ponto de fixação do condutor central no lado direito do apoio

01	08/08/2025	ALTERAÇÃO DA POSIÇÃO DO APOIO P1	F. Brito	M. Pereira	R. Angulo
00	27/08/2025	EMIÇÃO INICIAL	F. Brito	M. Pereira	R. Angulo
REV.	DATE	DESCRIPTION	PREPARED	CHECKED	APPROVED
CONVENCIONADO		PROJECT:			
		FILE NAME:			
		CLASSIFICATION:			
		UTILIZATION SCOPE:			
		Drawing no.			
		PROJECT:			
		FILE NAME:			
		CLASSIFICATION:			
		UTILIZATION SCOPE:			
		Drawing no.			
		PROJECT:			
		FILE NAME:			
		CLASSIFICATION:			

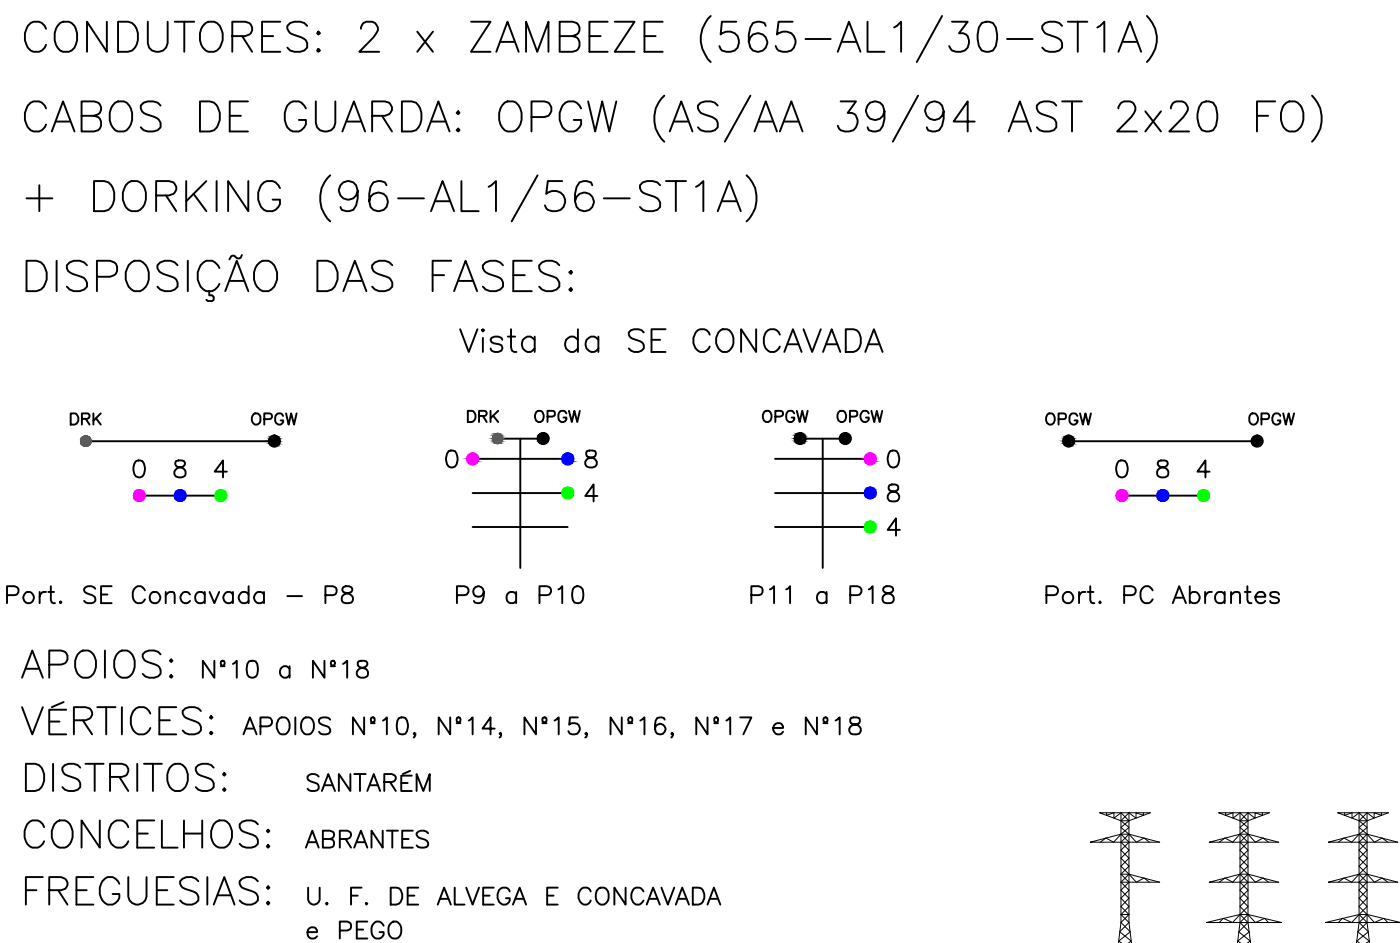

01	08/06/2025	ALTERAÇÃO DA POSIÇÃO DO APOIO P1		F. Brito	M. Pereira	R. Angelo
00	27/06/2025	EMISSÃO INICIAL		F. Brito	M. Pereira	R. Angelo
REV.	DATE	DESCRIPTION		PREPARED	CHECKED	APPROVED
 QUADRANTE WWW.ED-012.COM		PROJECT: LINHA CONCAVADA - ABRANTES, A 400 kV PROJETO DE LICENCIAMENTO				
 Endesa Engineering & Construction		FILE NAME: P24.024.01-PL-002-02 R01.dwg				
EGP VALIDATION		CLASSIFICATION: FORMAT: 420x1890 SCALE: V=1:500 H=1:2000 PLOT SCALE: 1:2 SHEET: 2 OF 2				
UNLATED BY R. Angelo		UTILIZATION SCOPE: TITLE: PERFIL LONGITUDINAL E PLANTA PARCELAR				
VERIFIED BY M. Pereira		Drawing no.				
COLLABORATORS F. Brito		P24.024.01-PL-002-02				

DISTRITO DE SANTARÉM
CONCELHO DE ABRANTES
UNIÃO DAS FREGUESIAS DE SÃO FACUNDO E VALE DAS MÓS


DISTRITO DE SANTARÉM
CONCELHO DE ABRANTES
FREGUESIA DE PEGO

DISTRITO DE SANTARÉM
CONCELHO DE ABRANTES
UNIÃO DAS FREGUESIAS DE ALVEGA E CONCAVADA

LEGENDA:

 Linha Concavada - Abrantes, a 400 kV

 Faixa de 45 m

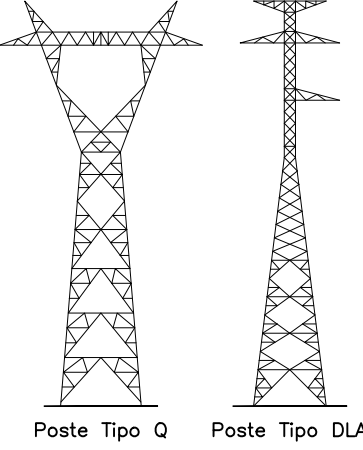

01	08/08/2025	ALTERAÇÃO DA POSIÇÃO DO APOIO P1	F. Brito	M. Pereira	R. Angulo
00	27/06/2025	EMISSÃO INICIAL	F. Brito	M. Pereira	R. Angulo
REV.	DATE	DESCRIPTION	PREPARED	CHECKED	APPROVED



QUADRANTE

www.qv-eng.com

PROJECT:

LINHA CONCAVADA - ABRANTES, A 400 kV

PROJETO DE LICENCIAMENTO

FILE NAME: P24.024.01-PL-003-02 R01.dwg

CLASSIFICATION:	FORMAT: A1	SCALE: 1/2000	PLOT SCALE: 1:1	SHEET: 2 OF 4
UTILIZATION SCOPE:	TITLE: PLANTA DE CARTOGRAFIA			

Engineering & Construction

EGP VALIDATION

VALIDATED BY: R. Angulo

VERIFIED BY: M. Pereira

COLLABORATORS: F. Brito

Drawing no.


P24.024.01-PL-003-02

This document is property of Endesa S.A. It is strictly forbidden to reproduce this document, in whole or in part, and to provide to others any related information without the previous written consent by Endesa S.A.




LEGENDA:

- Linha Concavada - Abrantes, a 400 kV
- Faixa de 45 m

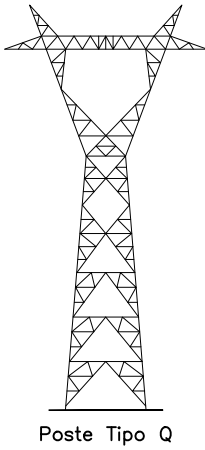


01	08/08/2025	ALTERAÇÃO DA POSIÇÃO DO APOIO P1		F. Brito	M. Pereira	R. Angulo
00	27/06/2025	EMISSÃO INICIAL		F. Brito	M. Pereira	R. Angulo
REV.	DATE	DESCRIPTION		PREPARED	CHECKED	APPROVED
CONTRACTOR'S LOGO		PROJECT: LINHA CONCAVADA - ABRANTES, A 400 kV PROJETO DE LICENCIAMENTO				
 QUADRANTE www.qe-ang.com  VALE DO ALENTEJO região		FILE NAME: P24.024.01-PL-003-01 R01.dwg				
 Engineering & Construction EGP VALIDATION VALIDATED BY R. Angulo VERIFIED BY M. Pereira COLLABORATORS F. Brito		CLASSIFICATION:	FORMAT: A1	SCALE: 1/2000	PLOT SCALE: 1:1	SHEET: 1 OF 4
		UTILIZATION SCOPE:	TITLE: PLANTA DE CARTOGRAFIA			
		Drawing no.				
		P24.024.01-PL-003-01				
This document is property of Endesa S.A. It is strictly forbidden to reproduce this document, in whole or in part, and to provide to others any related information without the previous written consent by Endesa S.A.						

4

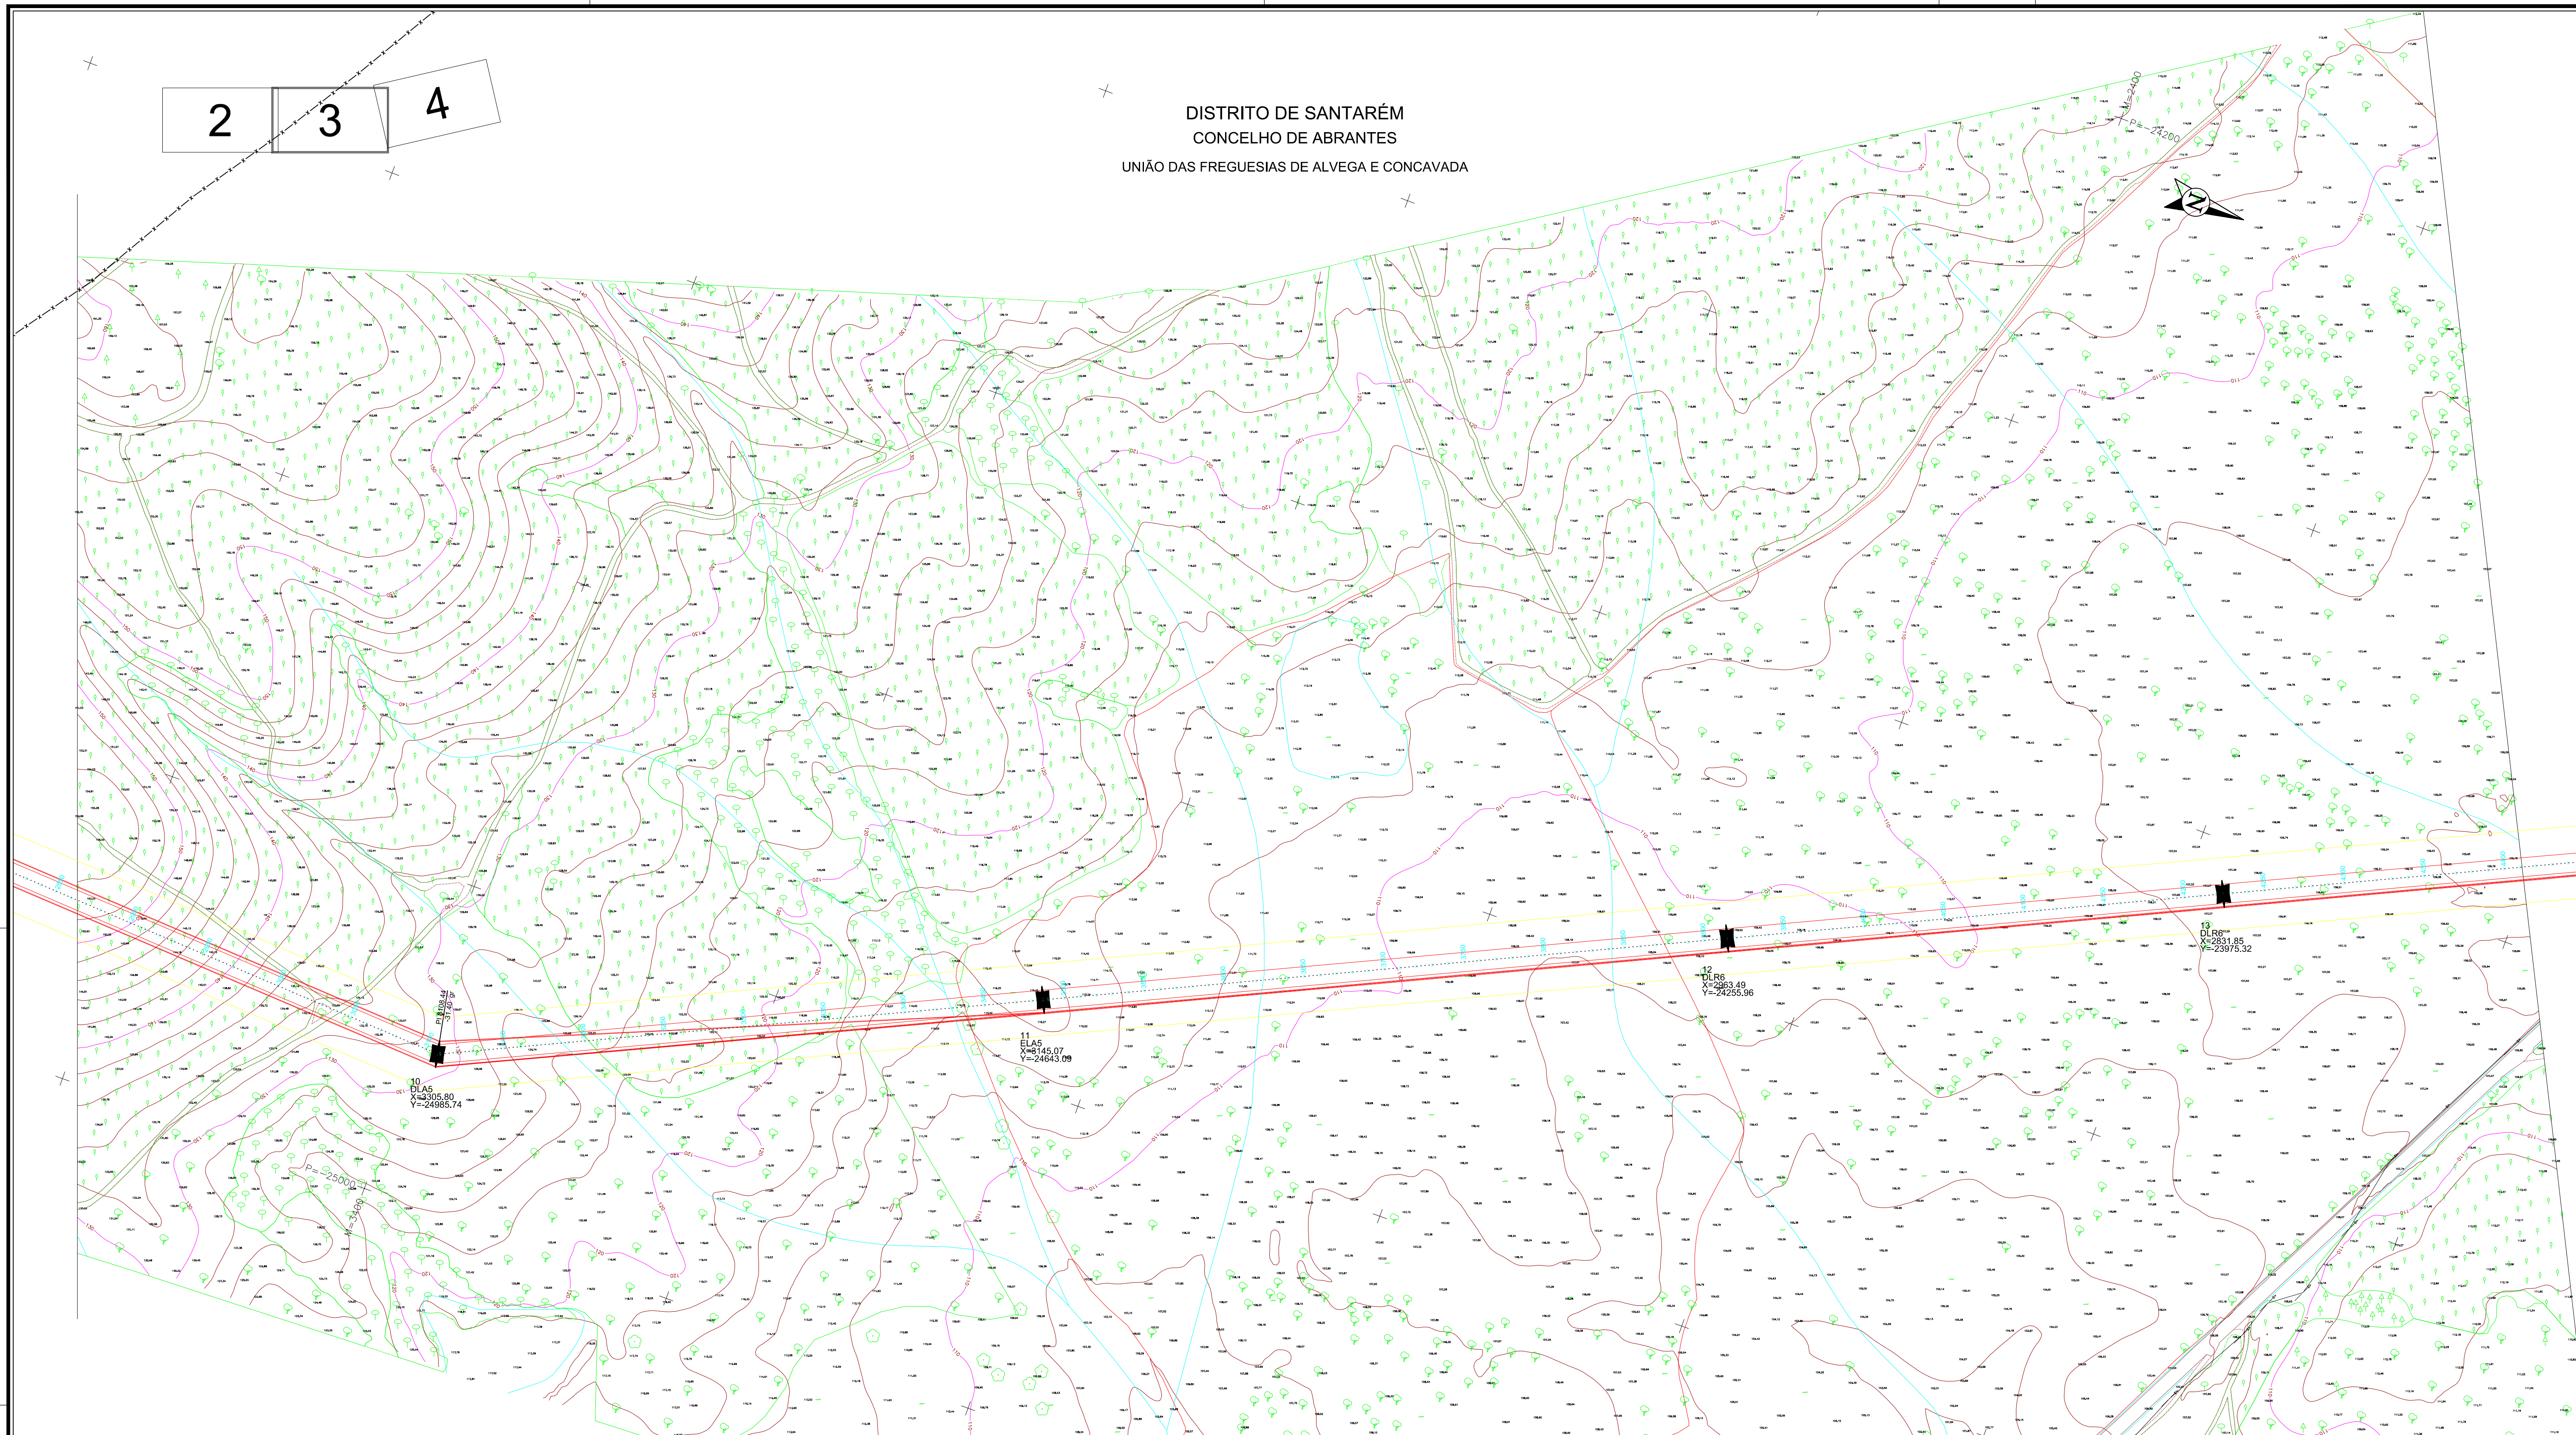


 Linha Concavada - Abrantes, a 400 kV
Faixa de 45 m

Poste Tipo DLA Poste Tipo EL Poste Tipo

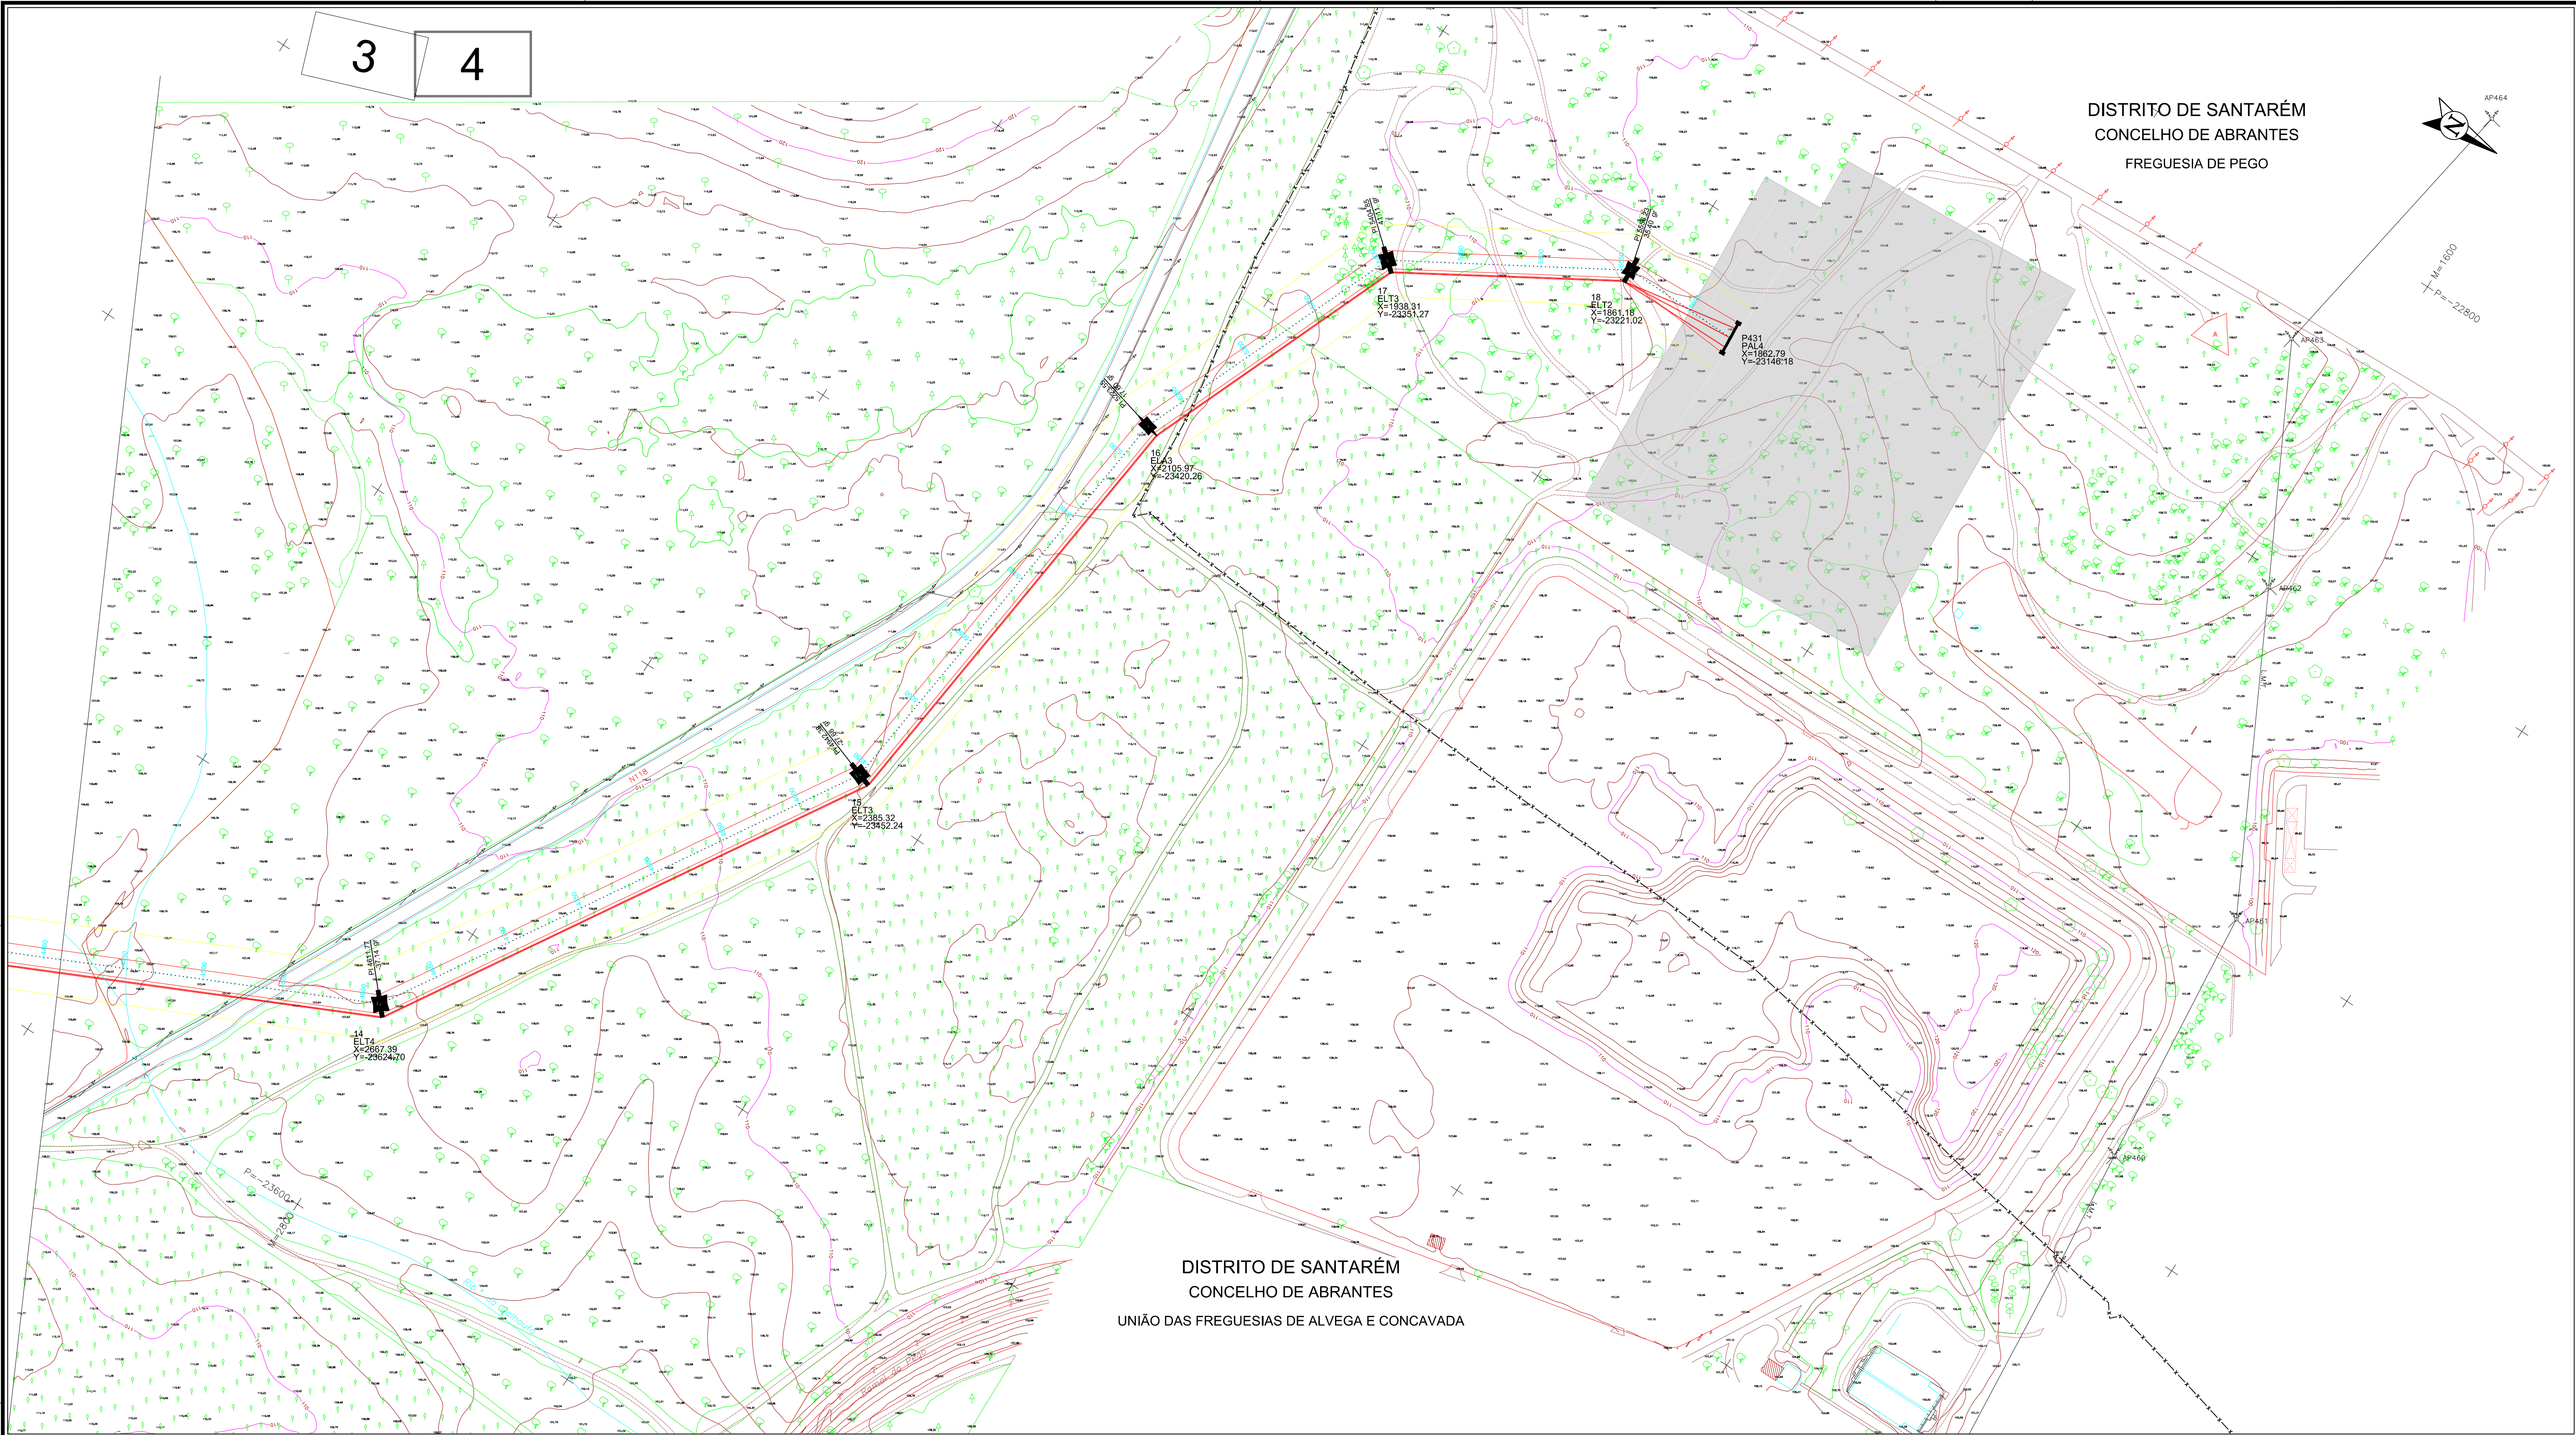



DISTRITO DE SANTARÉM
CONCELHO DE ABRANTES
UNIÃO DAS FREGUESIAS DE ALVEGA E CONCAVADA

DISTRITO DE SANTARÉM
CONCELHO DE ABRANTES
FREGUESIA DE PEGO

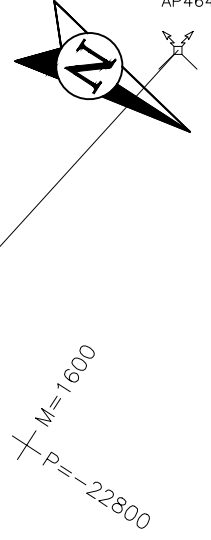

LEGENDA:
Linha Concavada - Abrantes, a 400 kV
Faixa de 45 m

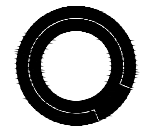01	08/08/2025	ALTERAÇÃO DA POSIÇÃO DO APOIO P1		F. Brito	M. Pereira	R. Angulo
00	27/06/2025	EMIÇÃO INICIAL		F. Brito	M. Pereira	R. Angulo
REV.	DATE	DESCRIPTION		PREPARED	CHECKED	APPROVED
CONTRACTOR'S LOGO		PROJECT: LINHA CONCAVADA - ABRANTES, A 400 kV PROJETO DE LICENCIAMENTO				
 QUADRANTE www.q-eeg.com  VALE ENERGIA ENERGIA						
 Engineering & Construction EGP VALIDATION		FILE NAME:	P24.024.01-PL-003-04 R01.dwg			
		CLASSIFICATION:	FORMAT:	SCALE:	PLOT SCALE:	SHEET:
			A1	1/2000	1:1	4 OF 4
		UTILIZATION SCOPE:	TITLE:			
VALIDATED BY		R. Angulo				
VERIFIED BY		M. Pereira				
COLLABORATORS		F. Brito				
		Drawing no.				
		P24.024.01-PL-003-04				
This document is property of Endesa S.A It is strictly forbidden to reproduce this document, in whole or in part, and to provide to others any related information without the previous written consent by Endesa S.A.						

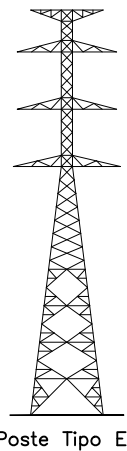




LEGENDA:

 Linha Concavada - Abrantes, a 400 kV

 Faixa de 45 m

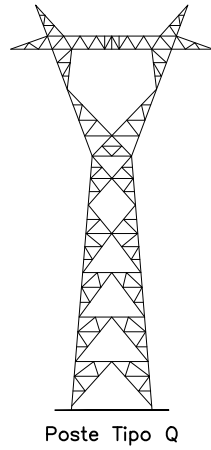


01	08/08/2025	ALTERAÇÃO DA POSIÇÃO DO APOIO P1		F. Brito	M. Pereira	R. Angulo
00	27/06/2025	EMIÇÃO INICIAL		F. Brito	M. Pereira	R. Angulo
REV.	DATE	DESCRIPTION		PREPARED	CHECKED	APPROVED
CONTRACTOR'S LOGO		PROJECT: LINHA CONCAVADA - ABRANTES, A 400 kV PROJETO DE LICENCIAMENTO				
 QUADRANTE www.qgmg.com		FILE NAME: P24.024.01-PL-004-01 R01.dwg				
 Engineering & Construction EGP VALIDATION		CLASSIFICATION:	FORMAT: A1	SCALE: 1/2000	PLOT SCALE: 1:1	SHEET: 1 OF 4
		UTILIZATION SCOPE:	TITLE: PLANTA DE ORTOFOTOMAPA			
VALIDATED BY	R. Angulo	Drawing no.				
VERIFIED BY	M. Pereira					
COLLABORATORS	F. Brito	P24.024.01-PL-004-01				
This document is property of Endesa S.A. It is strictly forbidden to reproduce this document, in whole or in part, and to provide to others any related information without the previous written consent by Endesa S.A.						





LEGENDA:

 Linha Concavada - Abrantes, a 400 kV

 Faixa de 45 m

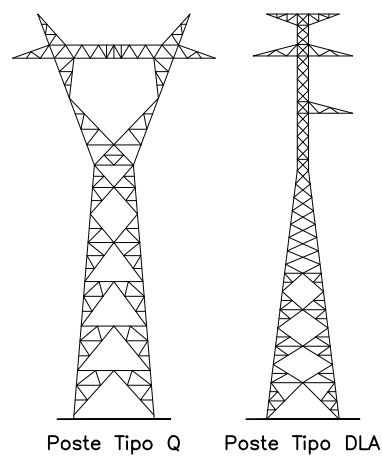

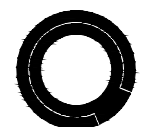
01	08/08/2025	ALTERAÇÃO DA POSIÇÃO DO APOIO P1		F. Brito	M. Pereira	R. Angulo
00	27/06/2025	EMISSÃO INICIAL		F. Brito	M. Pereira	R. Angulo
REV.	DATE	DESCRIPTION		PREPARED	CHECKED	APPROVED
CONTRACTORS LOGO		PROJECT: LINHA CONCAVADA - ABRANTES, A 400 kV PROJETO DE LICENCIAMENTO				
 QUADRANTE www.qgmg.com		FILE NAME: P24.024.01-PL-004-02 R01.dwg				
 Engineering & Construction EGP VALIDATION		CLASSIFICATION:	FORMAT: A1	SCALE: 1/2000	PLOT SCALE: 1:1	SHEET: 2 OF 4
		UTILIZATION SCOPE:	TITLE: PLANTA DE ORTOFOTOMAPA			
VALIDATED BY	R. Angulo					
VERIFIED BY	M. Pereira					
COLLABORATORS	F. Brito					
		Drawing no.				
		P24.024.01-PL-004-02				
This document is property of Endesa S.A. It is strictly forbidden to reproduce this document, in whole or in part, and to provide to others any related information without the previous written consent by Endesa S.A.						

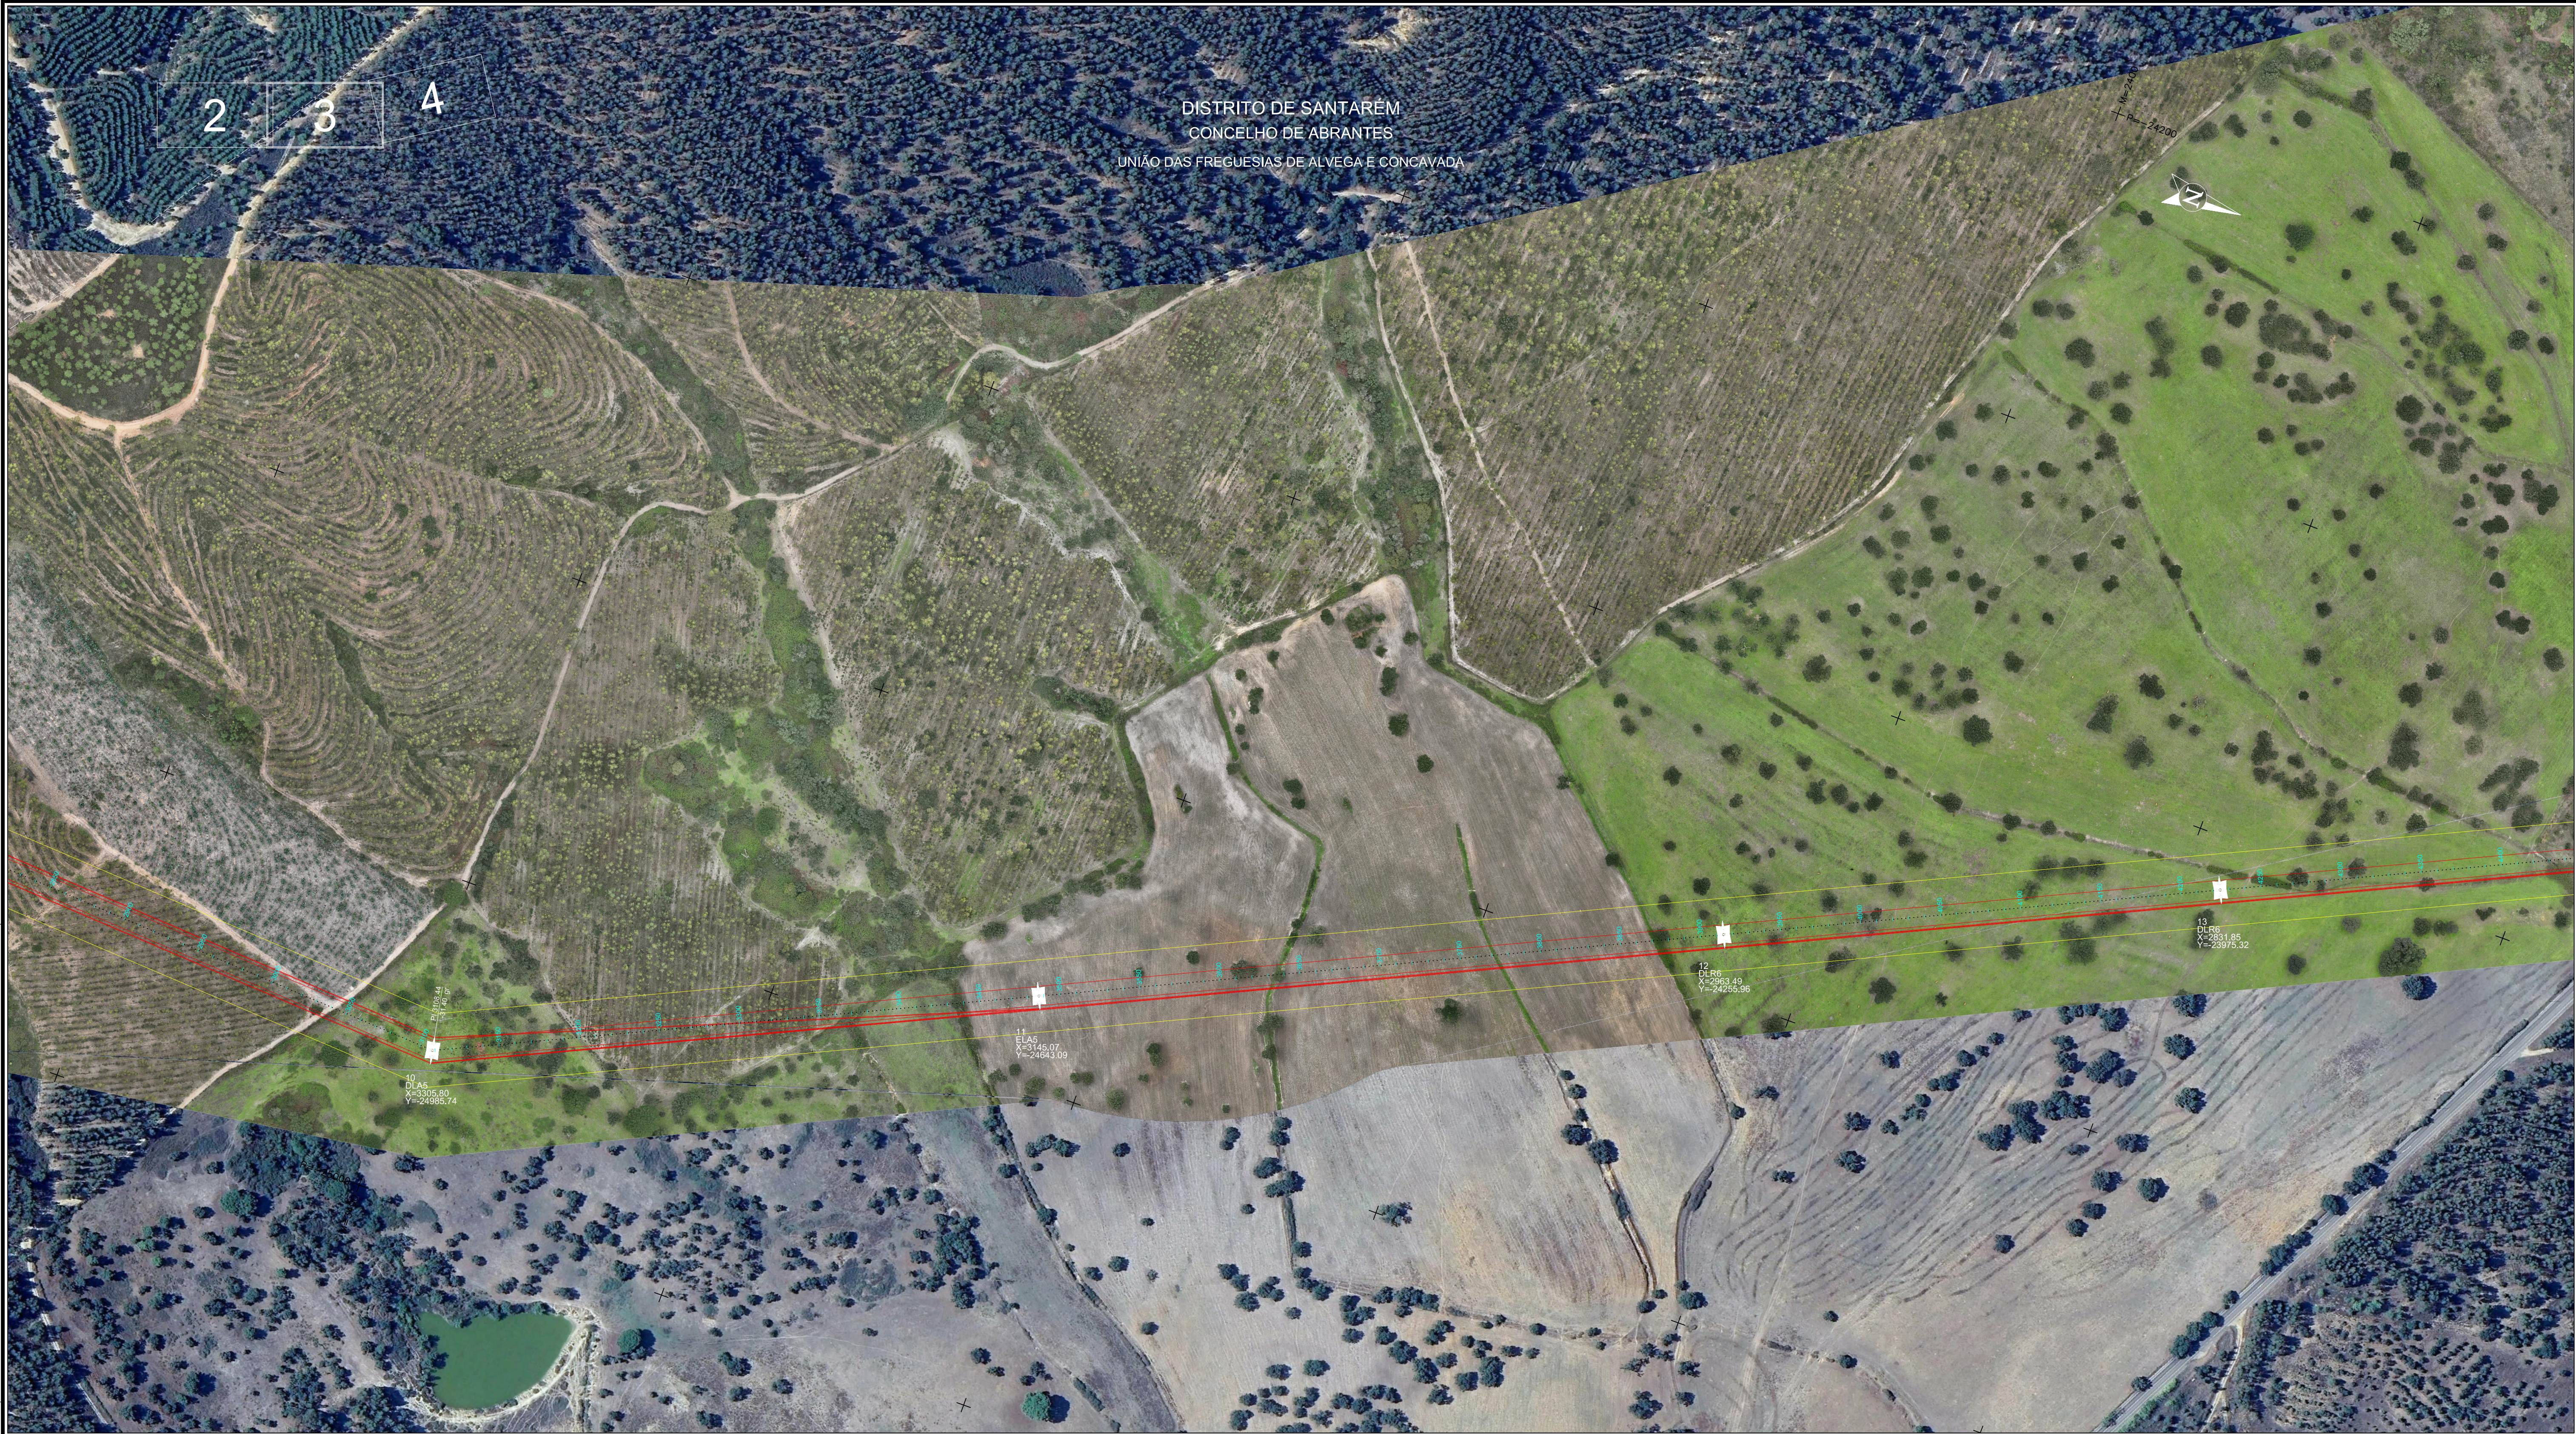

DISTRITO DE SANTARÉM
CONCELHO DE ABRANTES
UNIÃO DAS FREGUESIAS DE ALVEGA E CONCAVADA

LEGENDA:

- +— Linha Concavada - Abrantes, a 400 kV
- Faixa de 45 m

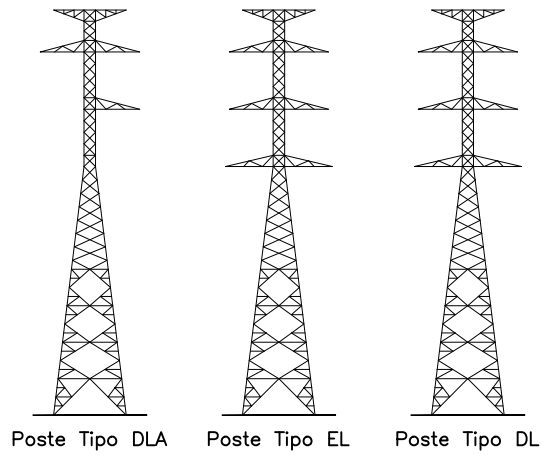


01	08/08/2025	ALTERAÇÃO DA POSIÇÃO DO APOIO P1	F. Brito	M. Pereira	R. Angulo
00	27/06/2025	EMIÇÃO INICIAL	F. Brito	M. Pereira	R. Angulo
REV.	DATE	DESCRIPTION	PREPARED	CHECKED	APPROVED
CONTRACTORS LOGO QUADRANTE			PROJECT: LINHA CONCAVADA - ABRANTES, A 400 kV PROJETO DE LICENCIAMENTO		
FILE NAME: P24.024.01-PL-004-03 R01.dwg			CLASSIFICATION:	FORMAT: A1	SCALE: 1/2000
UTILIZATION SCOPE:			TITLE: PLANTA DE ORTOFOTOMAPA		
Drawing no.			P24.024.01-PL-004-03		
This document is property of Endesa S.A. It is strictly forbidden to reproduce this document, in whole or in part, and to provide to others any related information without the previous written consent by Endesa S.A.					



DISTRITO DE SANTARÉM
CONCELHO DE ABRANTES
FREGUESIA DE PEGO

DISTRITO DE SANTARÉM
CONCELHO DE ABRANTES
UNIÃO DAS FREGUESIAS DE ALVEGA E CONCAVADA

LEGENDA:
Linha Concavada - Abrantes, a 400 kV
Faixa de 45 m

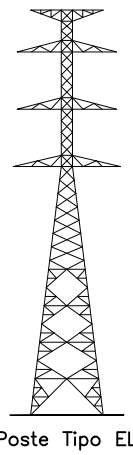

01	08/08/2025	ALTERAÇÃO DA POSIÇÃO DO APOIO P1	F. Brito	M. Pereira	R. Angulo
00	27/06/2025	EMISSÃO INICIAL	F. Brito	M. Pereira	R. Angulo
REV.	DATE	DESCRIPTION	PREPARED	CHECKED	APPROVED
CONTRACTORS LOGO		PROJECT: LINHA CONCAVADA - ABRANTES, A 400 kV PROJETO DE LICENCIAMENTO			
QUADRANTE		FILE NAME: P24.024.01-PL-004-04 R01.dwg			
CLASSIFICATION:		FORMAT: A1	SCALE: 1/2000	PLOT SCALE: 1:1	SHEET: 4 OF 4
UTILIZATION SCOPE:		TITLE: PLANTA DE ORTOFOTOMAPA			
Engineering & Construction EGP VALIDATION		Drawing no.			
VALIDATED BY: R. Angulo		P24.024.01-PL-004-04			
VERIFIED BY: M. Pereira					
COLLABORATORS: F. Brito					