
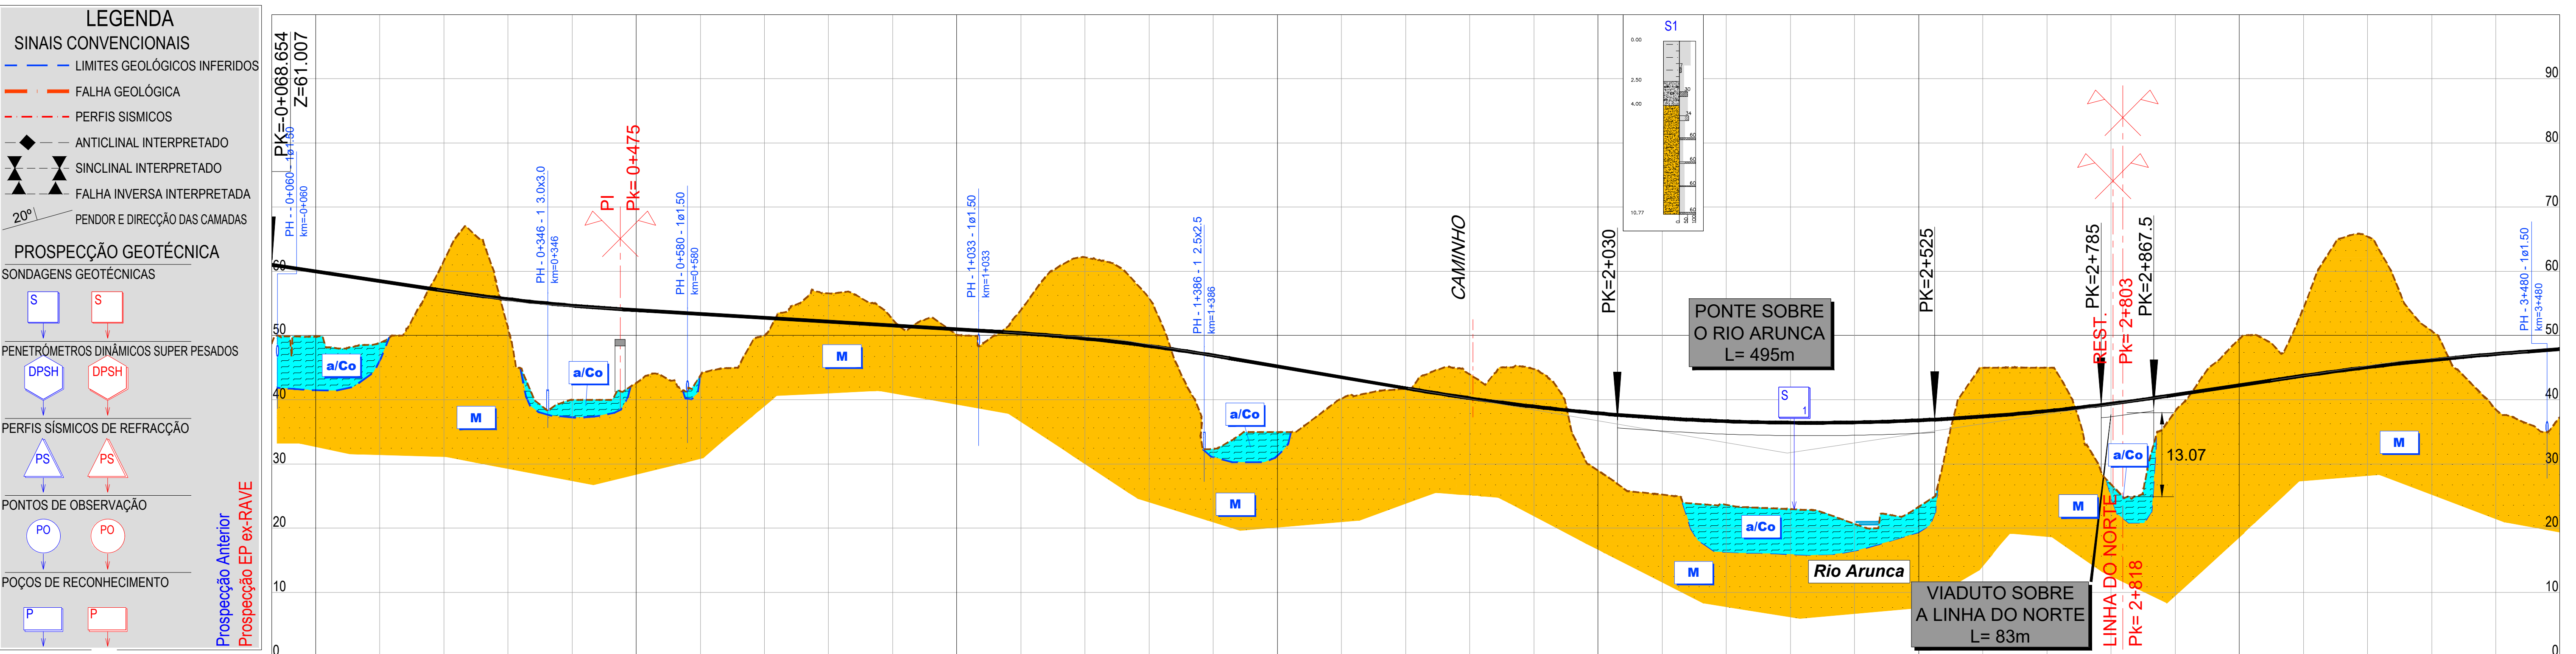


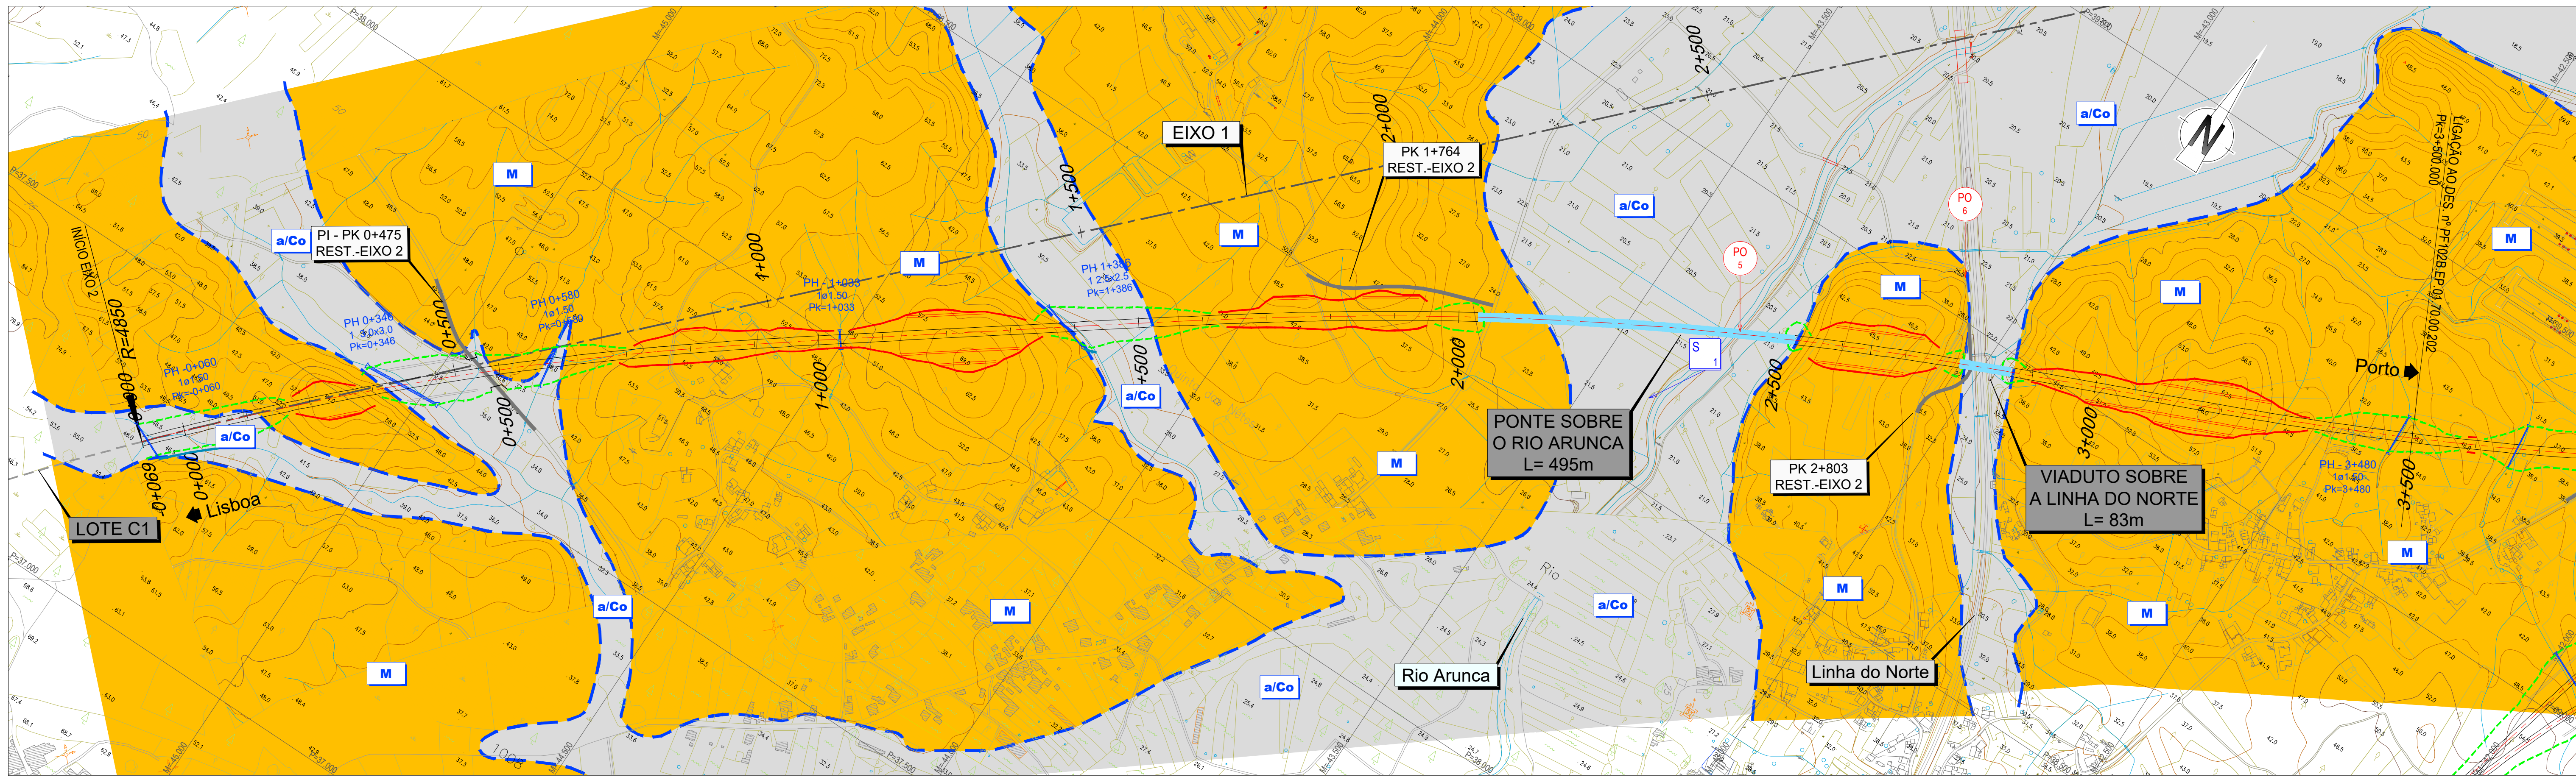

PONTO QUILOMÉTRICO (PK)		-0+069		0+000		0+500		1+000		1+500		2+000		2+500		3+000		3+500																									
COTAS	TERRENO	48.737	49.845	48.861	61.602	51.203	39.989	42.616	43.758	49.978	56.561	52.501	50.090	54.001	62.163	55.796	32.730	34.978	40.189	41.720	43.935	44.785	28.977	25.223	23.649	22.977	20.676	23.318	45.002	45.003	26.830	38.193	49.444	54.252	65.413	50.731	38.502	37.195					
	RASANTE	61.007	59.977	58.477	56.979	55.668	54.670	53.976	53.376	52.776	52.176	51.576	50.976	50.364	49.522	48.368	46.901	45.210	43.510	41.810	40.237	38.934	37.902	37.139	36.647	36.426	36.474	36.793	37.382	38.241	39.371	40.769	42.269	43.745	45.057	46.181	47.118	47.891					
TERRAPLENAGENS		12.270	10.133	9.616	-4.623	4.465	14.681	11.360	9.618	2.798	-4.385	-0.925	0.886	-3.636	-12.641	-7.428	14.170	10.232	3.321	0.090	-3.698	-5.851	8.925	11.916	12.998	13.448	15.798	13.475	-7.620	-6.762	12.541	2.576	-7.175	-10.507	-20.356	-4.550	8.615	10.695					
DIAGRAMA DE CURVATURAS		D=185mm R=4850.000 L=816.112										A=1302.881 L=350.000					R= 00					A=1469.694 L=400.000					D=160mm R=5400.000 L=844.944					A=1469.694 L=400.000					A=1316.245 L=350.000					R=4950.00 L=518.028 D=180mm	