



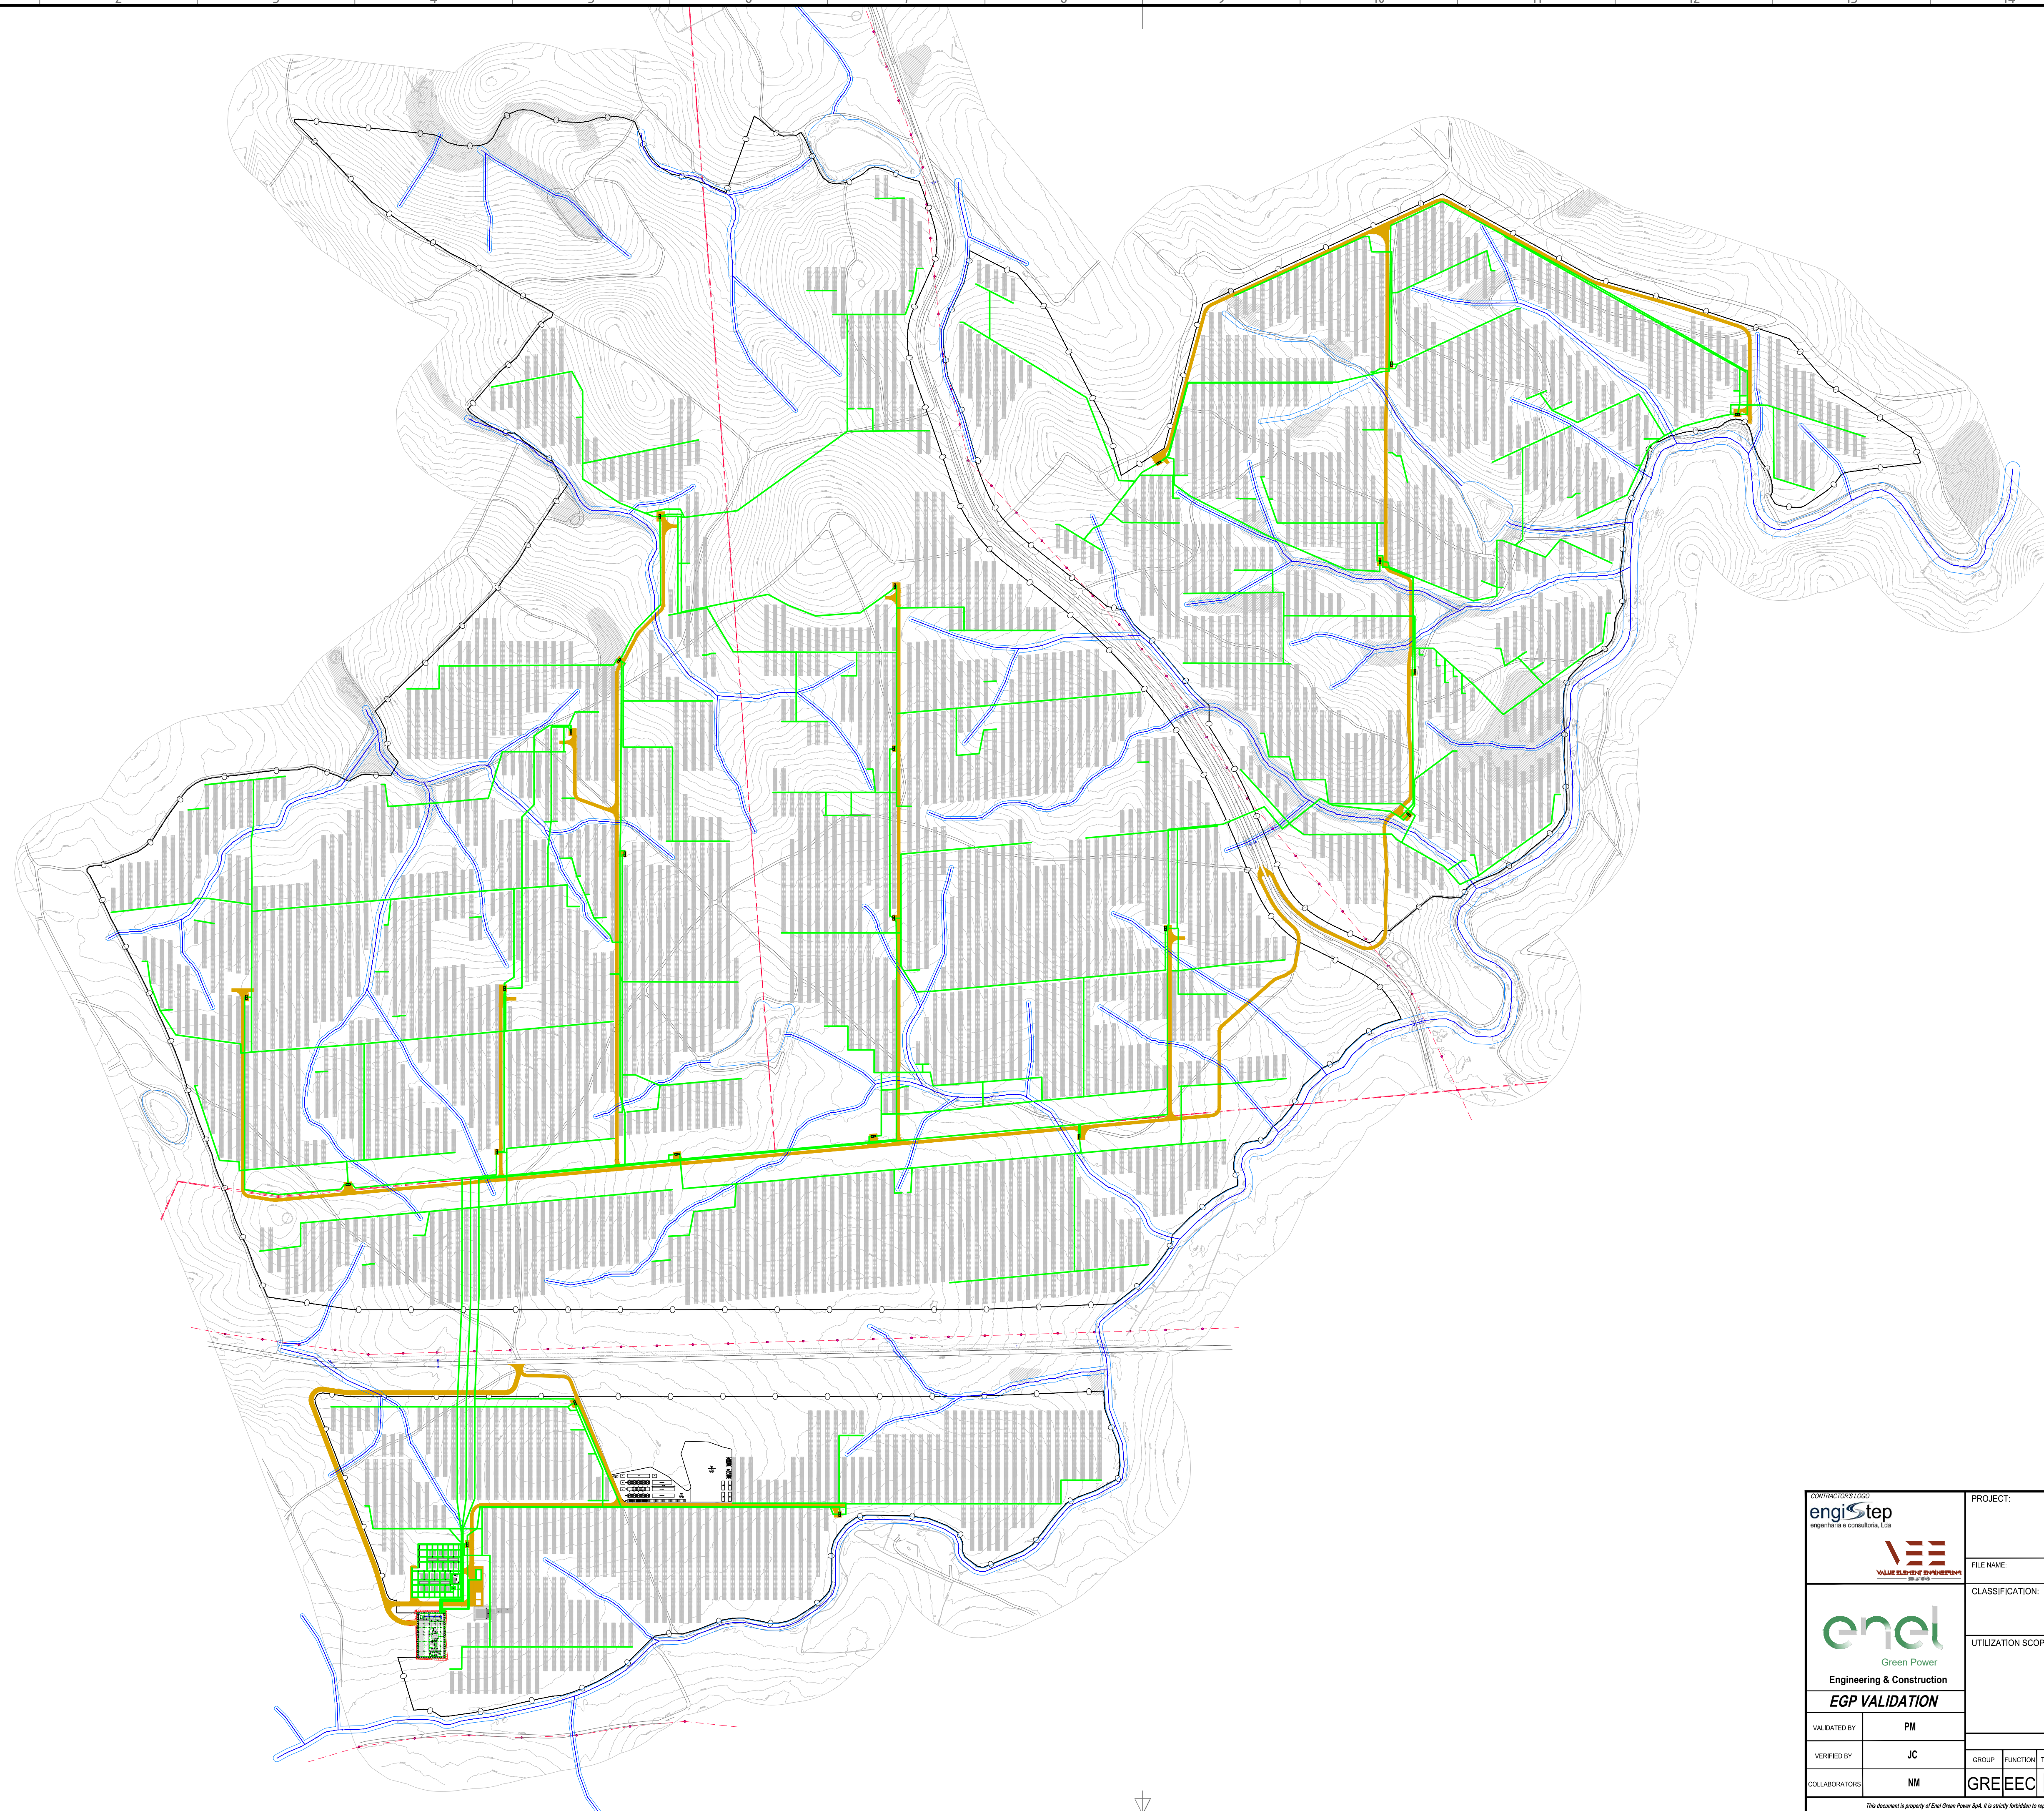



| DESCRIÇÃO GERAL DO LAYOUT                                                           |                                       |
|-------------------------------------------------------------------------------------|---------------------------------------|
| LEGENDA                                                                             |                                       |
|  | Drenagens                             |
|  | VEDAÇÃO PERIMÉTRICA                   |
|  | ACESSOS INTERNOS TIPO 1 ( 3,0 m )     |
|  | ACESSOS TIPO 1 ( 4,0 m )              |
|  | LOCALIZAÇÃO DO POSTO DE TRANSFORMAÇÃO |
|  | Rede de Terra                         |
|  | ESTRUTURA SEGUIDOR 2V34               |
|  | LINHA DE ÁGUA                         |

|   |   |       |   |   |   |   |      |       |        |             |          |    |
|---|---|-------|---|---|---|---|------|-------|--------|-------------|----------|----|
| <br>                                                                 | <b>PROJECT:</b><br><div style="text-align: center; font-size: 1.2em; font-weight: bold;">CSF PEREIRO   PEREIRO PV PLANT</div> <div style="text-align: center; font-size: 1.2em; font-weight: bold;">PROJETO BASE   BASE DESIGN</div> |       |   |   |   |   |      |       |        |             |          |    |
|   | <b>FILE NAME:</b><br><div style="text-align: center; font-weight: bold;">PL9-Planta Traçado de Rede de Terras_24022025.dwg</div>   |       |   |   |   |   |      |       |        |             |          |    |
| <br><b>Engineering &amp; Construction</b><br><div style="border: 1px solid black; padding: 2px; font-weight: bold; margin-top: 5px;">EGP VALIDATION</div> | <b>CLASSIFICATION:</b>   |       | <b>FORMAT:</b><br><div style="text-align: center; font-size: 1.2em; font-weight: bold;">A1</div>   | <b>SCALE:</b><br><div style="text-align: center; font-size: 1.2em; font-weight: bold;">Indicated</div> | <b>PLOT SCALE:</b><br><div style="text-align: center; font-size: 1.2em; font-weight: bold;">1:1</div> | <b>SHEET:</b><br><div style="text-align: center; font-size: 1.2em; font-weight: bold;">01 OF 01</div> |      |       |        |             |          |    |
|   | <b>UTILIZATION SCOPE:</b>   |       | <b>TITLE:</b><br><div style="text-align: center; font-weight: bold; margin-top: 10px;">Planta Rede Terras</div> <div style="text-align: center; font-weight: bold; margin-top: 10px;">Earthing Grid Layout</div> |   |   |   |      |       |        |             |          |    |
|   | <b>VALIDATED BY:</b>   |       | <div style="text-align: center; font-weight: bold; margin-top: 10px;">PM</div>   |   |   |   |      |       |        |             |          |    |
|   | <b>VERIFIED BY:</b>   |       | <div style="text-align: center; font-weight: bold; margin-top: 10px;">JC</div>   |   |   |   |      |       |        |             |          |    |
| <b>COLLABORATORS:</b>   | <div style="text-align: center; font-weight: bold; margin-top: 10px;">NM</div>   |       | <div style="text-align: center; font-weight: bold; margin-top: 10px;">EGP CODE</div>   |   |   |   |      |       |        |             |          |    |
|   |   | GROUP | FUNCTION   | TYPE                                                                                                   | ISSUER                                                                                                | COUNTRY                                                                                               | TEC. | PLANT | SYSTEM | PROGRESSIVE | REVISION |    |
|   |   | GRE   | EEC   | D   | 7   | 4   | PTP  | 1     | 2      | 3           | 7        | 9  |
|   |   |       |   |   |   |   |      | 16    |        |             |          | 00 |

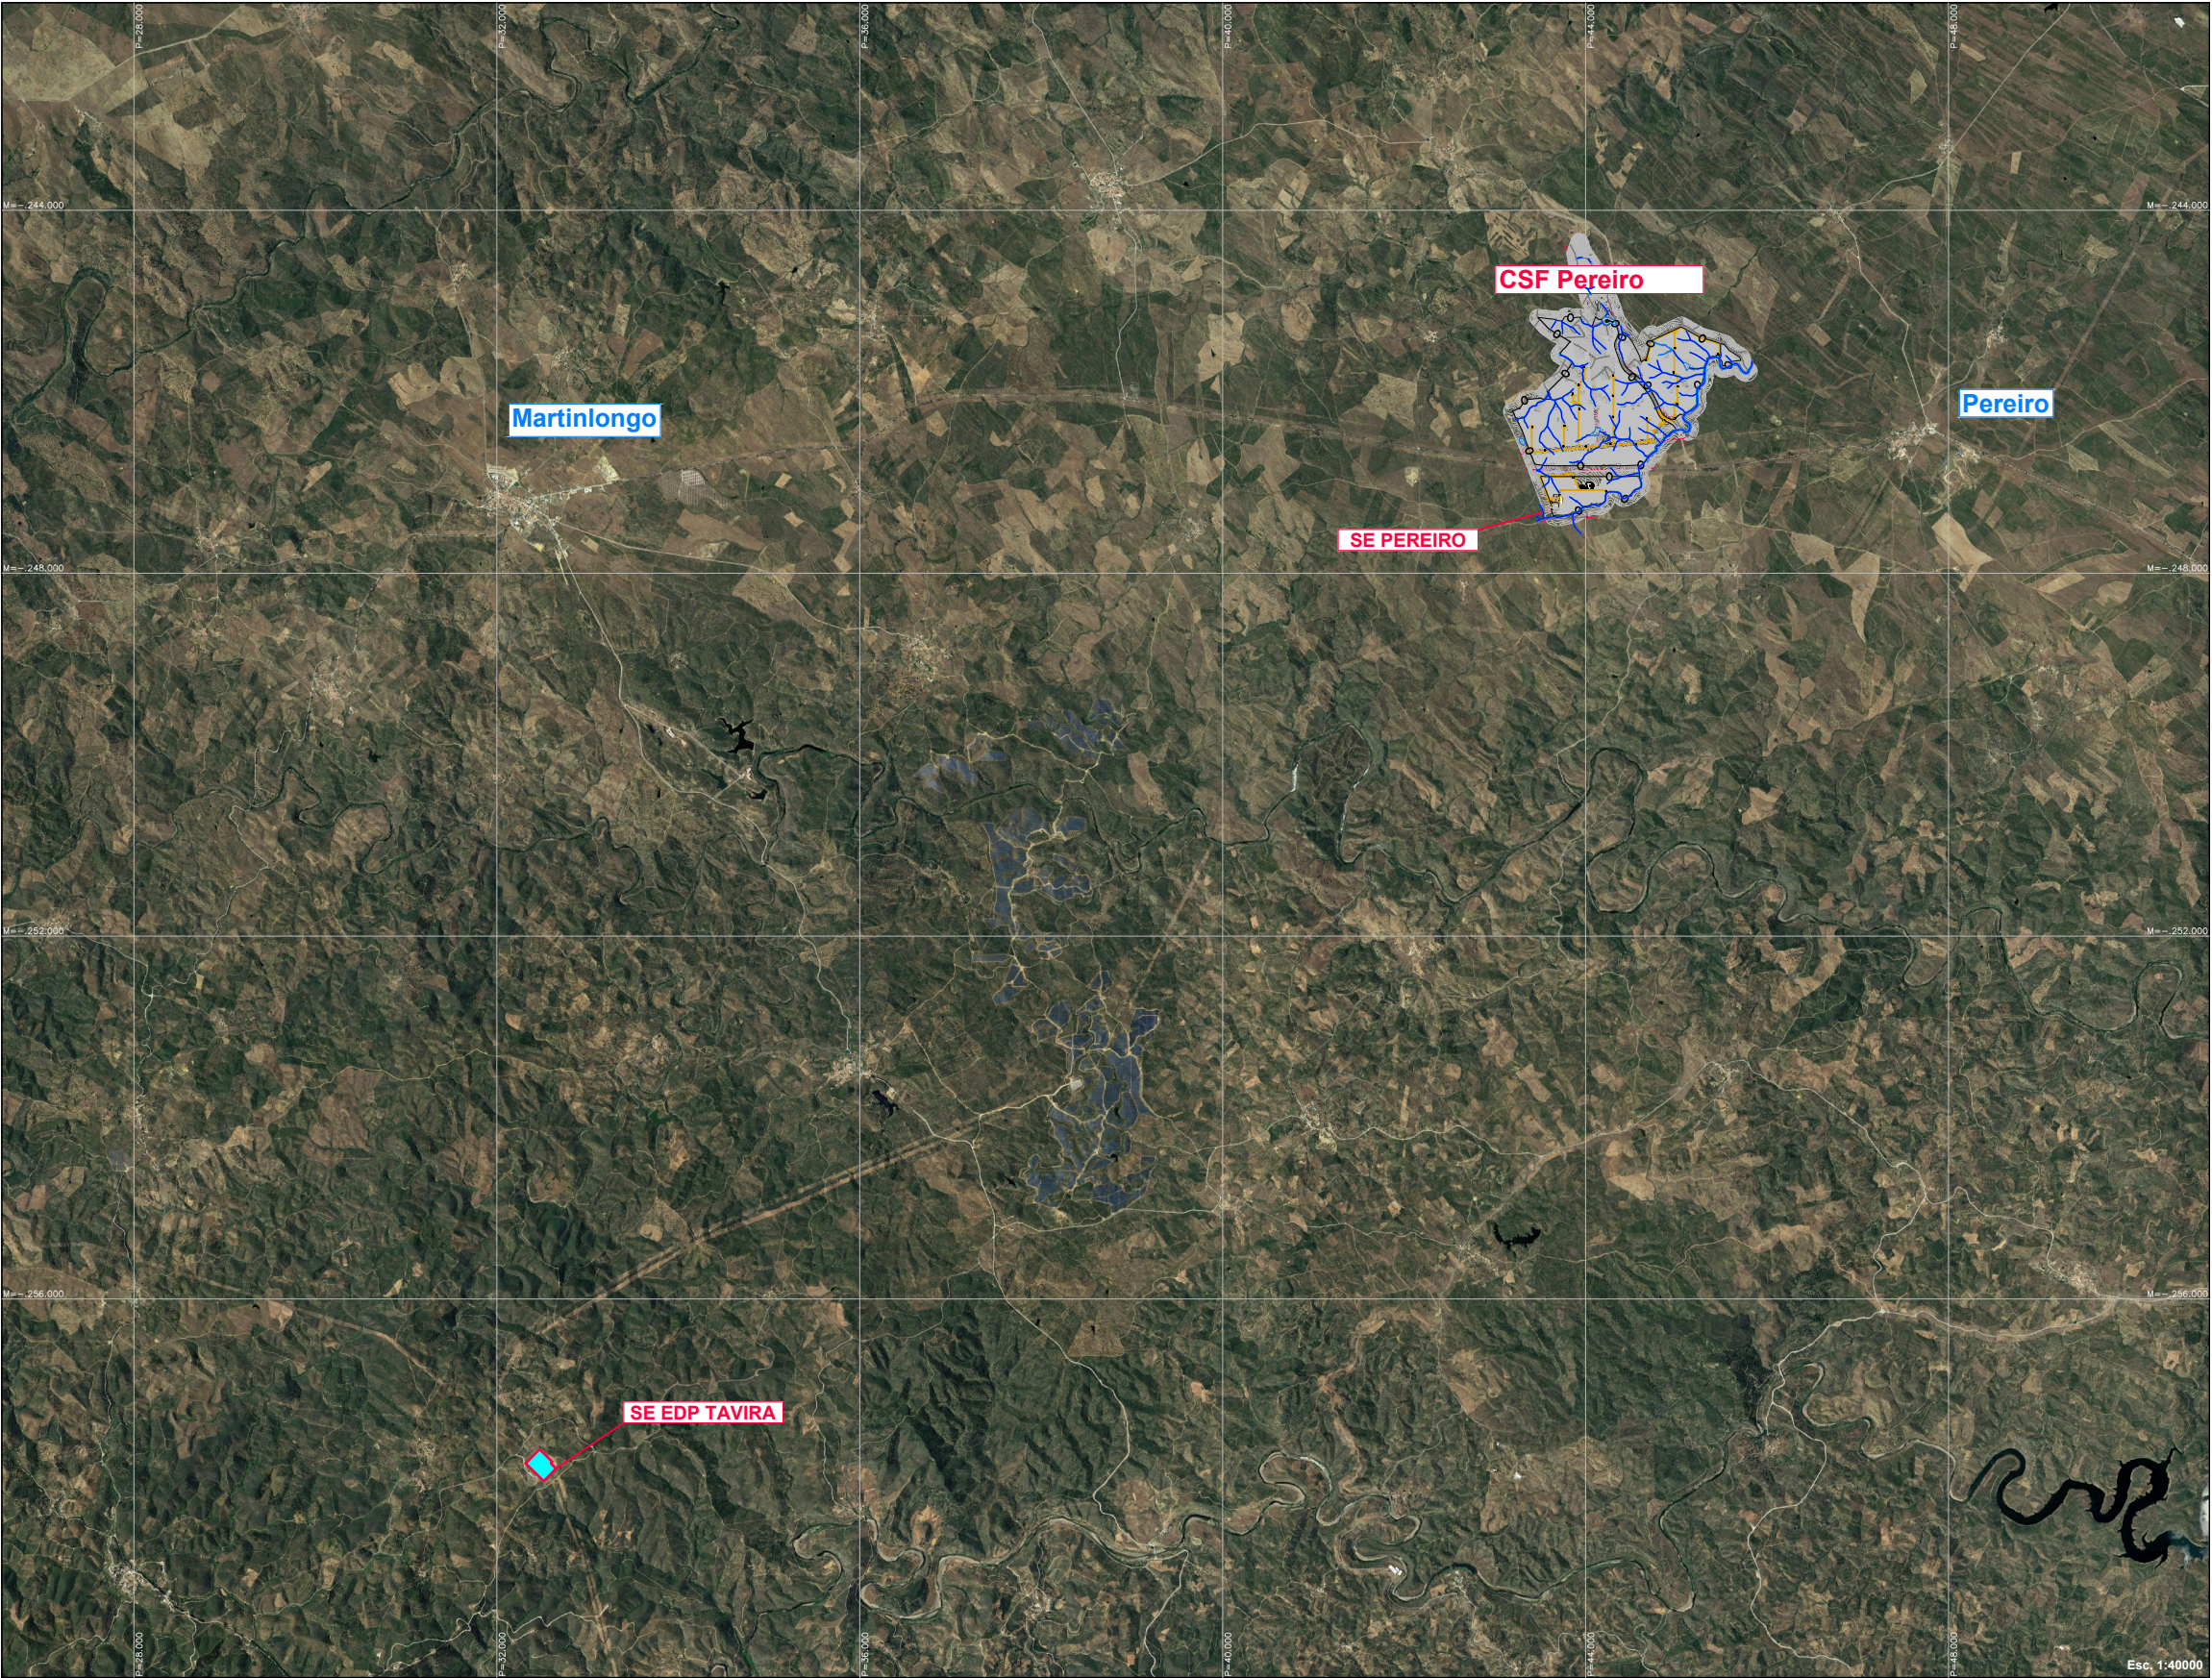



| LOCALIZAÇÃO SUBESTAÇÃO                |           |             |
|---------------------------------------|-----------|-------------|
| SISTEMA DE REFERÊNCIA: PT-TM06/ETRS89 |           |             |
| PONTO                                 | E (X)     | N (Y)       |
| SE PEREIRO                            | 43650.125 | -247340.721 |
| SE EDP TAVIRA                         | 32529.285 | -257867.524 |

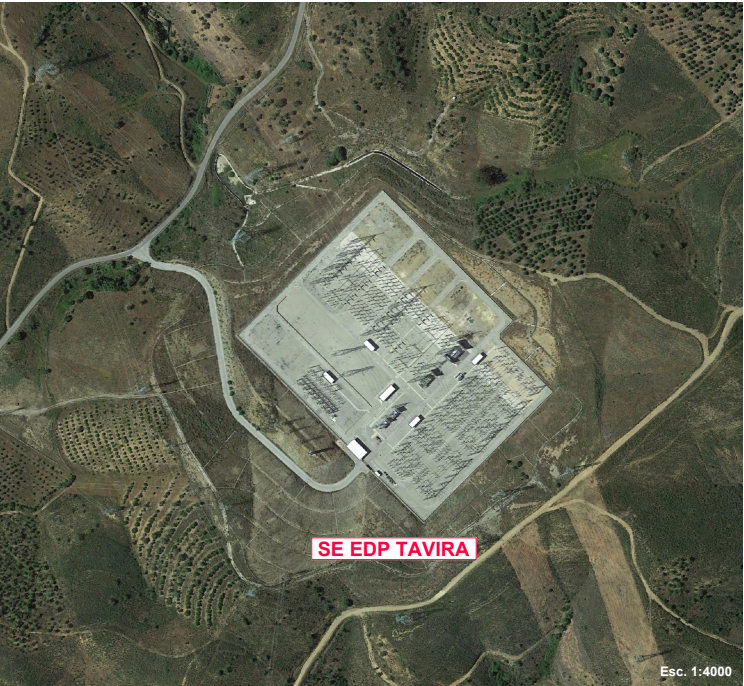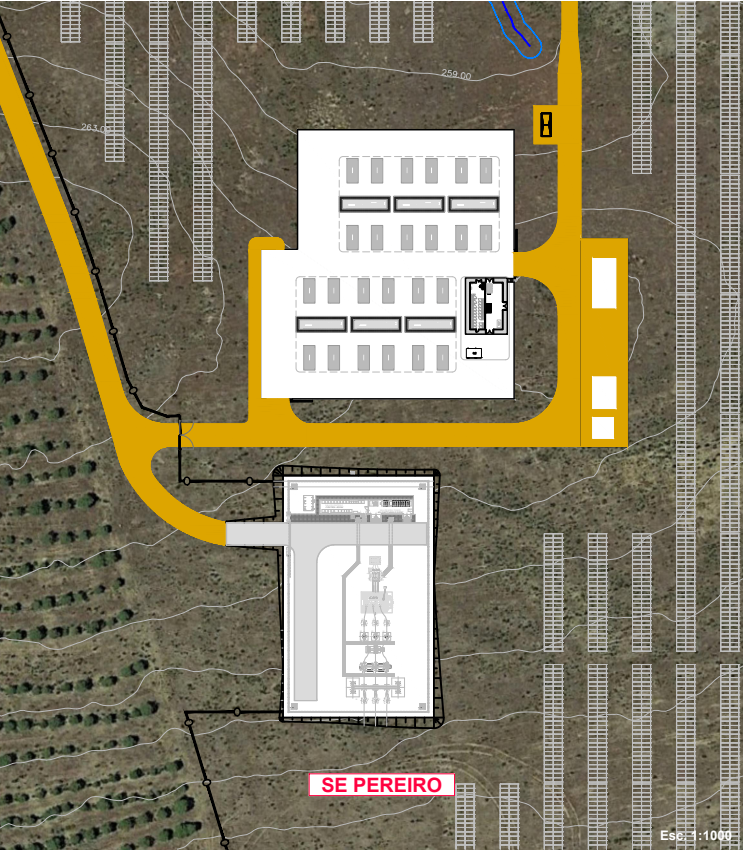


|                                                                                  |  |                                         |          |                     |        |                                                  |      |                |        |                 |          |                 |   |    |  |  |    |
|----------------------------------------------------------------------------------|--|-----------------------------------------|----------|---------------------|--------|--------------------------------------------------|------|----------------|--------|-----------------|----------|-----------------|---|----|--|--|----|
| <div>engisStep</div> <div>engenharia e consultoria, Lda</div>                    |  | PROJECT: CSF PEREIRO   PEREIRO PV PLANT |          |                     |        |                                                  |      |                |        |                 |          |                 |   |    |  |  |    |
| <div>enel</div> <div>Green Power</div> <div>Engineering &amp; Construction</div> |  | PROJECT: CSF PEREIRO   PEREIRO PV PLANT |          |                     |        |                                                  |      |                |        |                 |          |                 |   |    |  |  |    |
| EGP VALIDATION                                                                   |  | PROJECT: CSF PEREIRO   PEREIRO PV PLANT |          |                     |        |                                                  |      |                |        |                 |          |                 |   |    |  |  |    |
| VALIDATED BY                                                                     |  | PM                                      |          | FILE NAME: PL10.dwg |        |                                                  |      |                |        |                 |          |                 |   |    |  |  |    |
| VERIFIED BY                                                                      |  | JC                                      |          | CLASSIFICATION:     |        | FORMAT: A1                                       |      | SCALE: 1:50000 |        | PLOT SCALE: 1:1 |          | SHEET: 01 OF 01 |   |    |  |  |    |
| COLLABORATORS                                                                    |  | NM                                      |          | UTILIZATION SCOPE:  |        | TITLE: Planta Localização SE<br>Location Plan SE |      |                |        |                 |          |                 |   |    |  |  |    |
|                                                                                  |  |                                         |          | EGP CODE            |        |                                                  |      |                |        |                 |          |                 |   |    |  |  |    |
|                                                                                  |  | GROUP                                   | FUNCTION | TYPE                | ISSUER | COUNTRY                                          | TEC. | PLANT          | SYSTEM | PROGRESSIVE     | REVISION |                 |   |    |  |  |    |
|                                                                                  |  | GRE                                     | EE       | C                   | D74    | P                                                | T    | P              | 1      | 2               | 3        | 7               | 9 | 16 |  |  | 00 |

This document is property of Enel Green Power SpA. It is strictly forbidden to reproduce this document, in whole or in part, and to provide to others any related information without the previous written consent by Enel Green Power SpA.

This document is property of Enel Green Power SpA. It is strictly forbidden to reproduce this document, in whole or in part, and to provide to others any related information without the previous written consent by Enel Green Power SpA.



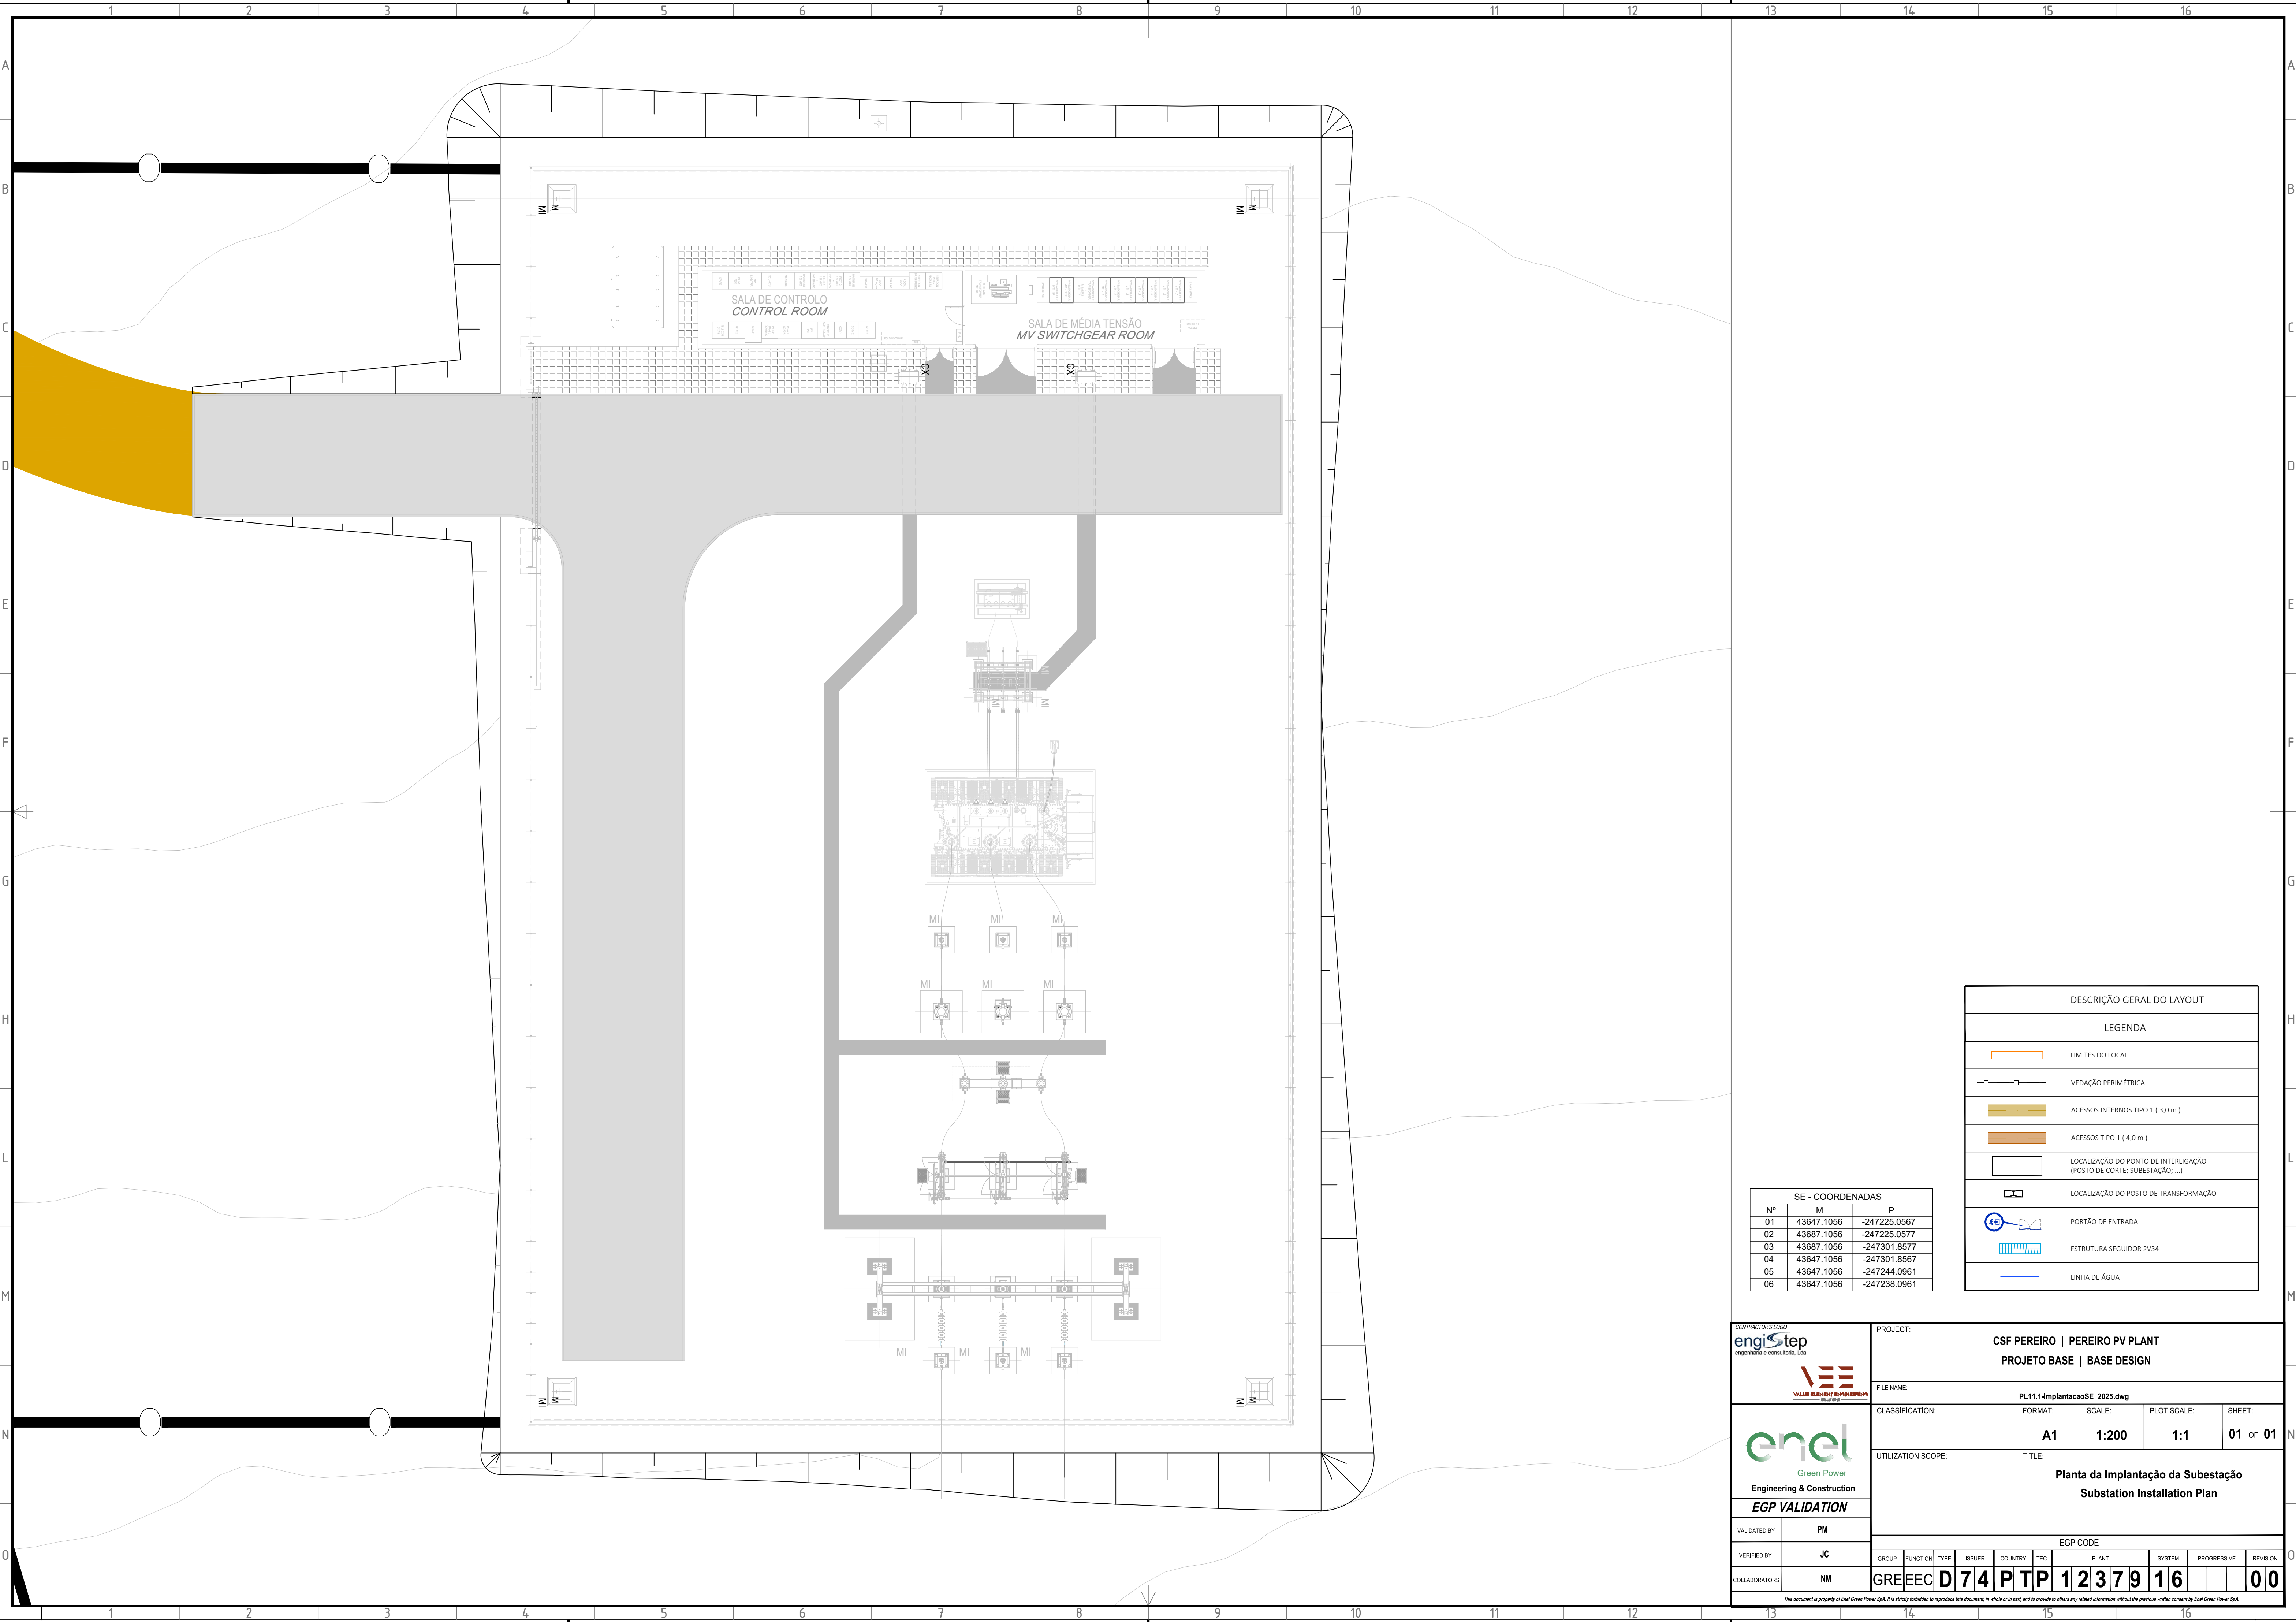

| SE - COORDENADAS |            |              |
|------------------|------------|--------------|
| Nº               | M          | P            |
| 01               | 43647.1056 | -247225.0567 |
| 02               | 43687.1056 | -247225.0577 |
| 03               | 43687.1056 | -247301.8577 |
| 04               | 43647.1056 | -247301.8567 |
| 05               | 43647.1056 | -247244.0961 |
| 06               | 43647.1056 | -247238.0961 |

| DESCRIÇÃO GERAL DO LAYOUT |                                                                           |
|---------------------------|---------------------------------------------------------------------------|
| LEGENDA                   |                                                                           |
|                           | LIMITES DO LOCAL                                                          |
|                           | VEDAÇÃO PERIMÉTRICA                                                       |
|                           | ACESSOS INTERNOS TIPO 1 ( 3,0 m )                                         |
|                           | ACESSOS TIPO 1 ( 4,0 m )                                                  |
|                           | LOCALIZAÇÃO DO PONTO DE INTERLIGAÇÃO<br>(POSTO DE CORTE; SUBESTAÇÃO; ...) |
|                           | LOCALIZAÇÃO DO POSTO DE TRANSFORMAÇÃO                                     |
|                           | PORTÃO DE ENTRADA                                                         |
|                           | ESTRUTURA SEGUIDOR ZV34                                                   |
|                           | LINHA DE ÁGUA                                                             |

CONTRACTORS LOGO

Green Power

Engineering & Construction

EGP VALIDATION

VALIDATED BY

PM

VERIFIED BY

JC

COLLABORATORS

NM

PROJECT:

CSF PEREIRO | PEREIRO PV PLANT

PROJETO BASE | BASE DESIGN

FILE NAME:

PL11.1-ImplantacaoSE\_2025.dwg

CLASSIFICATION:

FORMAT:

SCALE:

PLOT SCALE:

SHEET:

UTILIZATION SCOPE:

TITLE:

EGP CODE

GROUP

FUNCTION

TYPE

ISSUER

COUNTRY

TEC.

PLANT

SYSTEM

PROGRESSIVE

REVISION

GREEN

EEC

D 74

PTP

1

2

3

7

9


1

6

00

This document is property of Enel Green Power SpA. It is strictly forbidden to reproduce this document, in whole or in part, and to provide to others any related information without the previous written consent by Enel Green Power SpA.



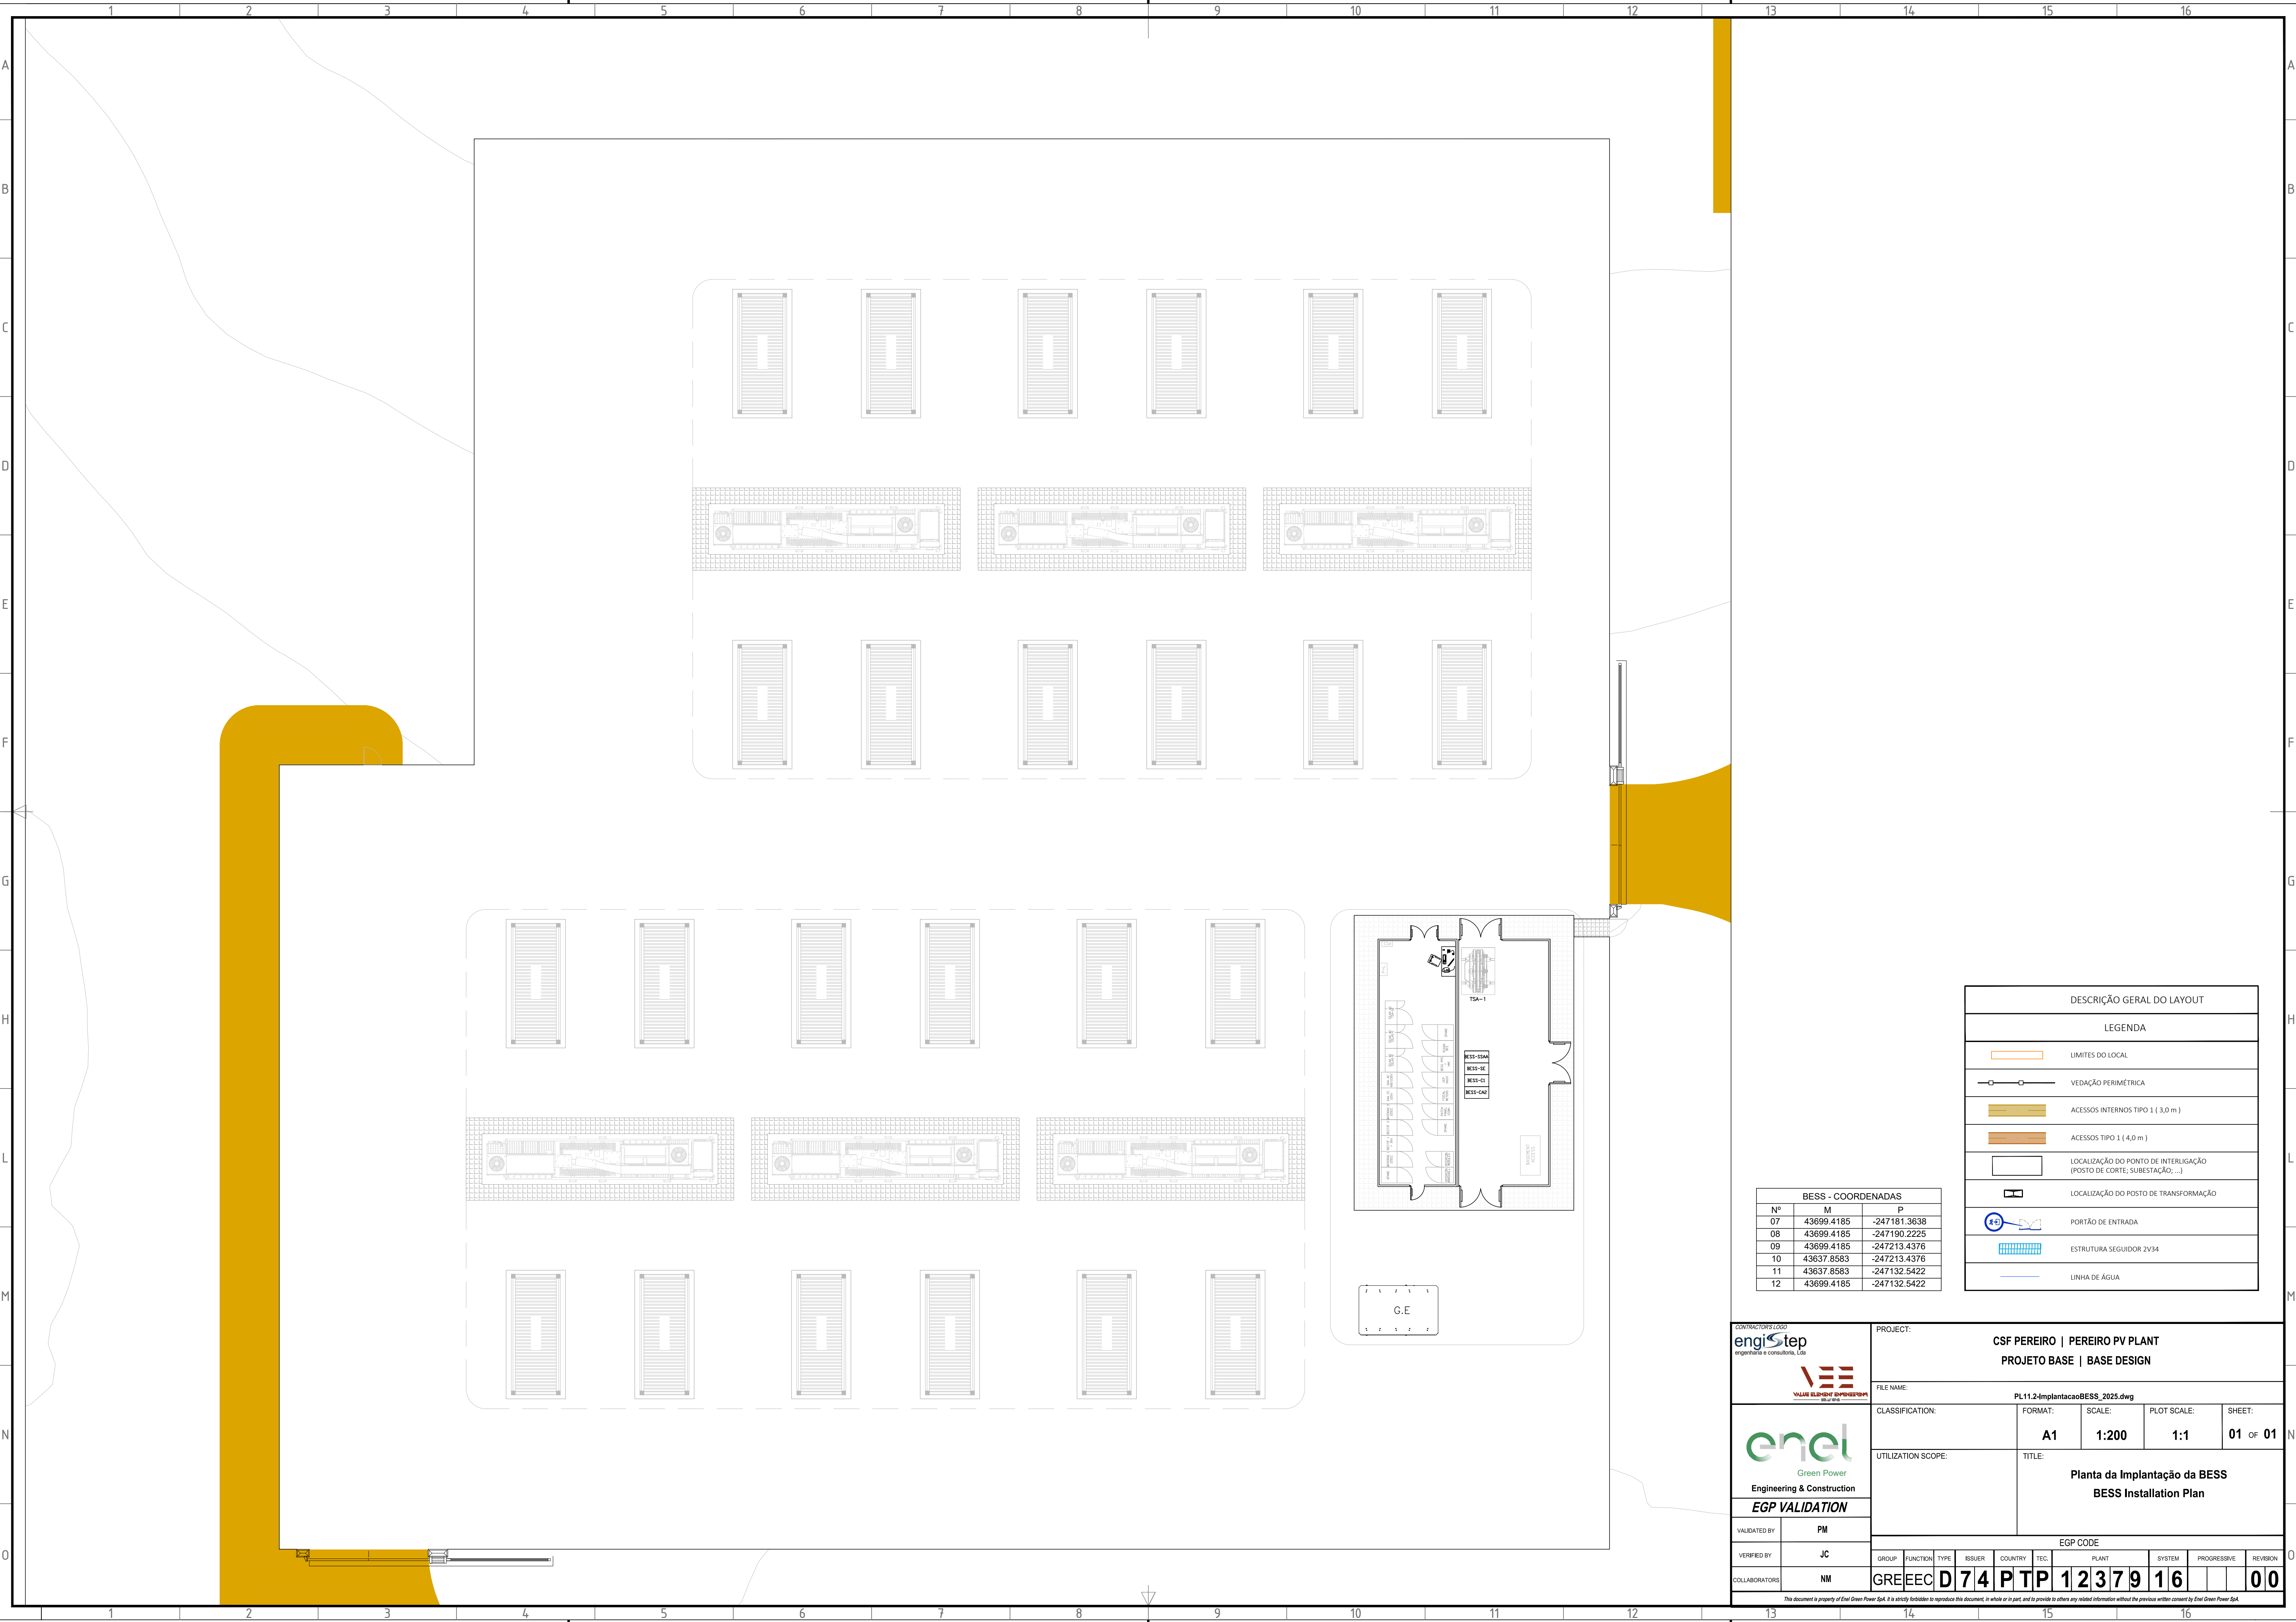

| DESCRIÇÃO GERAL DO LAYOUT |                                                                           |
|---------------------------|---------------------------------------------------------------------------|
| LEGENDA                   |                                                                           |
|                           | LIMITES DO LOCAL                                                          |
|                           | VEDAÇÃO PERIMÉTRICA                                                       |
|                           | ACESSOS INTERNOS TIPO 1 ( 3,0 m )                                         |
|                           | ACESSOS TIPO 1 ( 4,0 m )                                                  |
|                           | LOCALIZAÇÃO DO PONTO DE INTERLIGAÇÃO<br>(POSTO DE CORTE; SUBESTAÇÃO; ...) |
|                           | LOCALIZAÇÃO DO POSTO DE TRANSFORMAÇÃO                                     |
|                           | PORTÃO DE ENTRADA                                                         |
|                           | ESTRUTURA SEGUIDOR 2V34                                                   |
|                           | LINHA DE ÁGUA                                                             |

| BESS - COORDENADAS |            |              |
|--------------------|------------|--------------|
| Nº                 | M          | P            |
| 07                 | 43699.4185 | -247181.3638 |
| 08                 | 43699.4185 | -247190.2225 |
| 09                 | 43699.4185 | -247213.4376 |
| 10                 | 43637.8583 | -247213.4376 |
| 11                 | 43637.8583 | -247132.5422 |
| 12                 | 43699.4185 | -247132.5422 |

CONTRACTORS LOGO

PROJECT:

CSF PEREIRO | PEREIRO PV PLANT

PROJETO BASE | BASE DESIGN

FILE NAME:

PL11.2-implantacaoBESS\_2025.dwg

CLASSIFICATION:

FORMAT:

SCALE:

PLOT SCALE:

SHEET:

UTILIZATION SCOPE:

TITLE:

EGP CODE

GROUP

FUNCTION

TYPE

ISSUER

COUNTRY

TEC.

PLANT

SYSTEM

PROGRESSIVE

REVISION

VALIDATED BY

PM

VERIFIED BY

JC

COLLABORATORS

NM

EGP CODE

GROUP

FUNCTION

TYPE

ISSUER

COUNTRY

TEC.

PLANT

SYSTEM

PROGRESSIVE

REVISION

07

08

09

10

11

12
























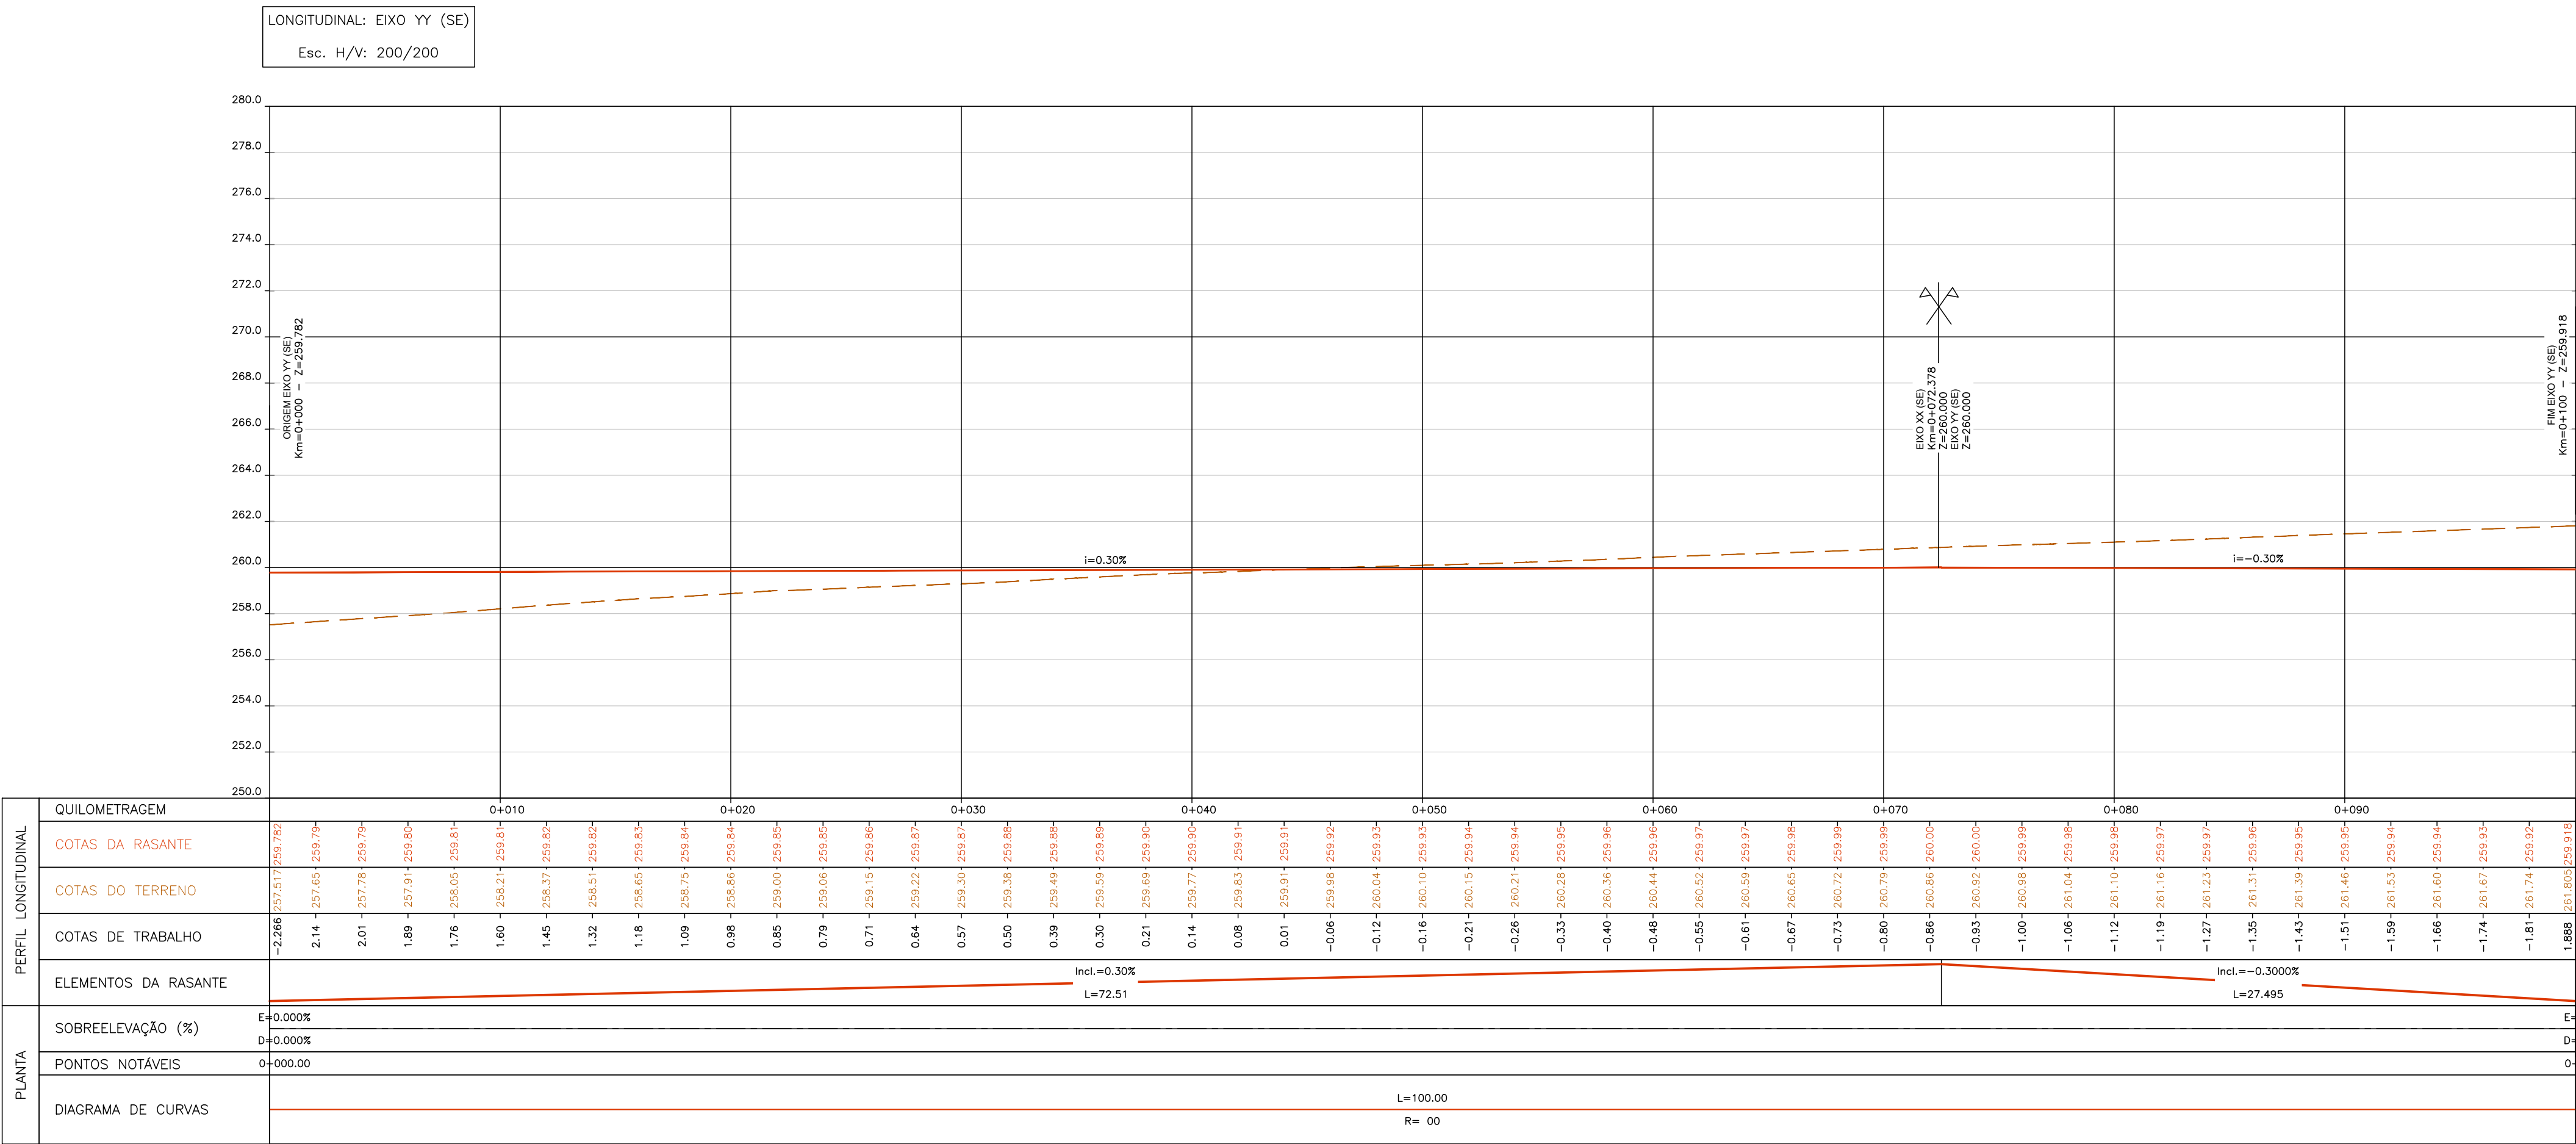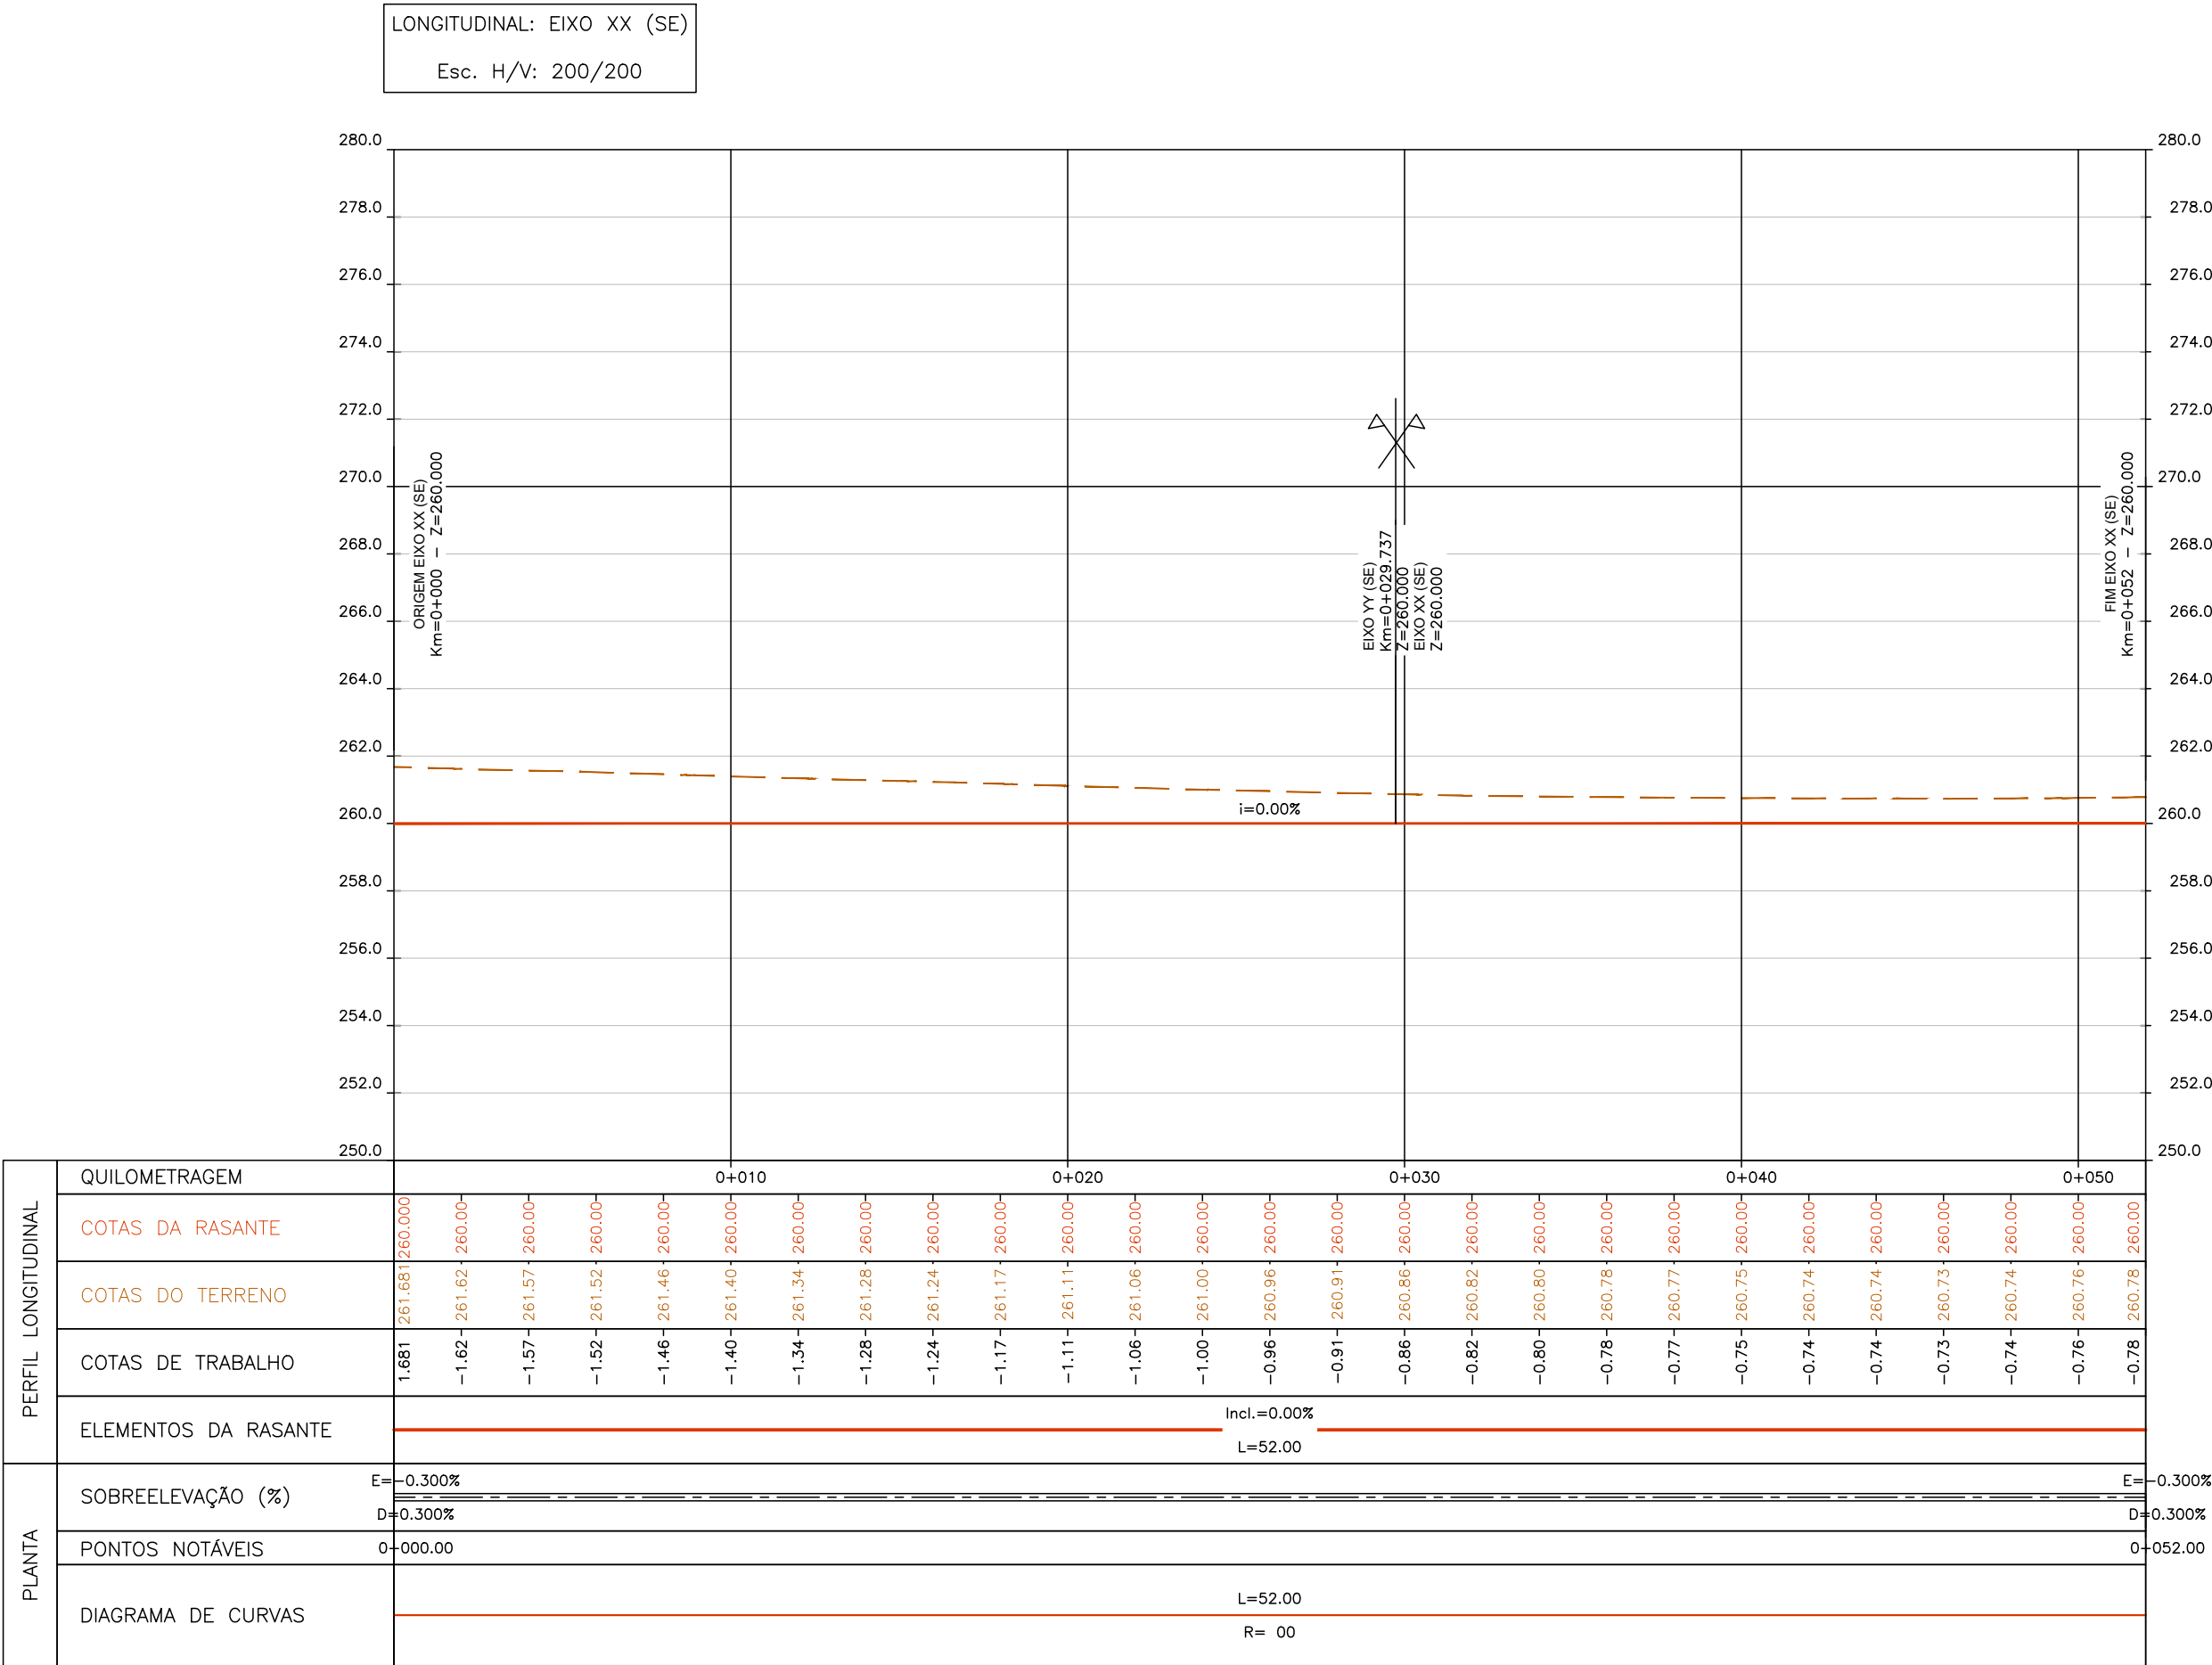

engisStep

engenharia e consultoria, Lda

enel

Green Power

Engineering & Construction

EGP VALIDATION

VALIDATED BY: PM

VERIFIED BY: JC

COLLABORATORS: NM

PROJECT: CSF PEREIRO | PEREIRO PV PLANT  
PROJETO BASE | BASE DESIGN

FILE NAME: PL12.1.dwg

CLASSIFICATION: A1

FORMAT: A1

SCALE: 1:200

PLOT SCALE: 1:1

SHEET: 01 OF 01

UTILIZATION SCOPE: Perfis Longitudinais da Subestação  
Substation Profiles

EGP CODE

GROUP: GREEEC

FUNCTION: D

TYPE: 74

ISSUER: P

COUNTRY: T

TEC: P

PLANT: 1

SYSTEM: 2



PROGRESSIVE: 3

REVISION: 7

00

This document is property of Enel Green Power SpA. It is strictly forbidden to reproduce this document, in whole or in part, and to provide to others any related information without the previous written consent by Enel Green Power SpA.



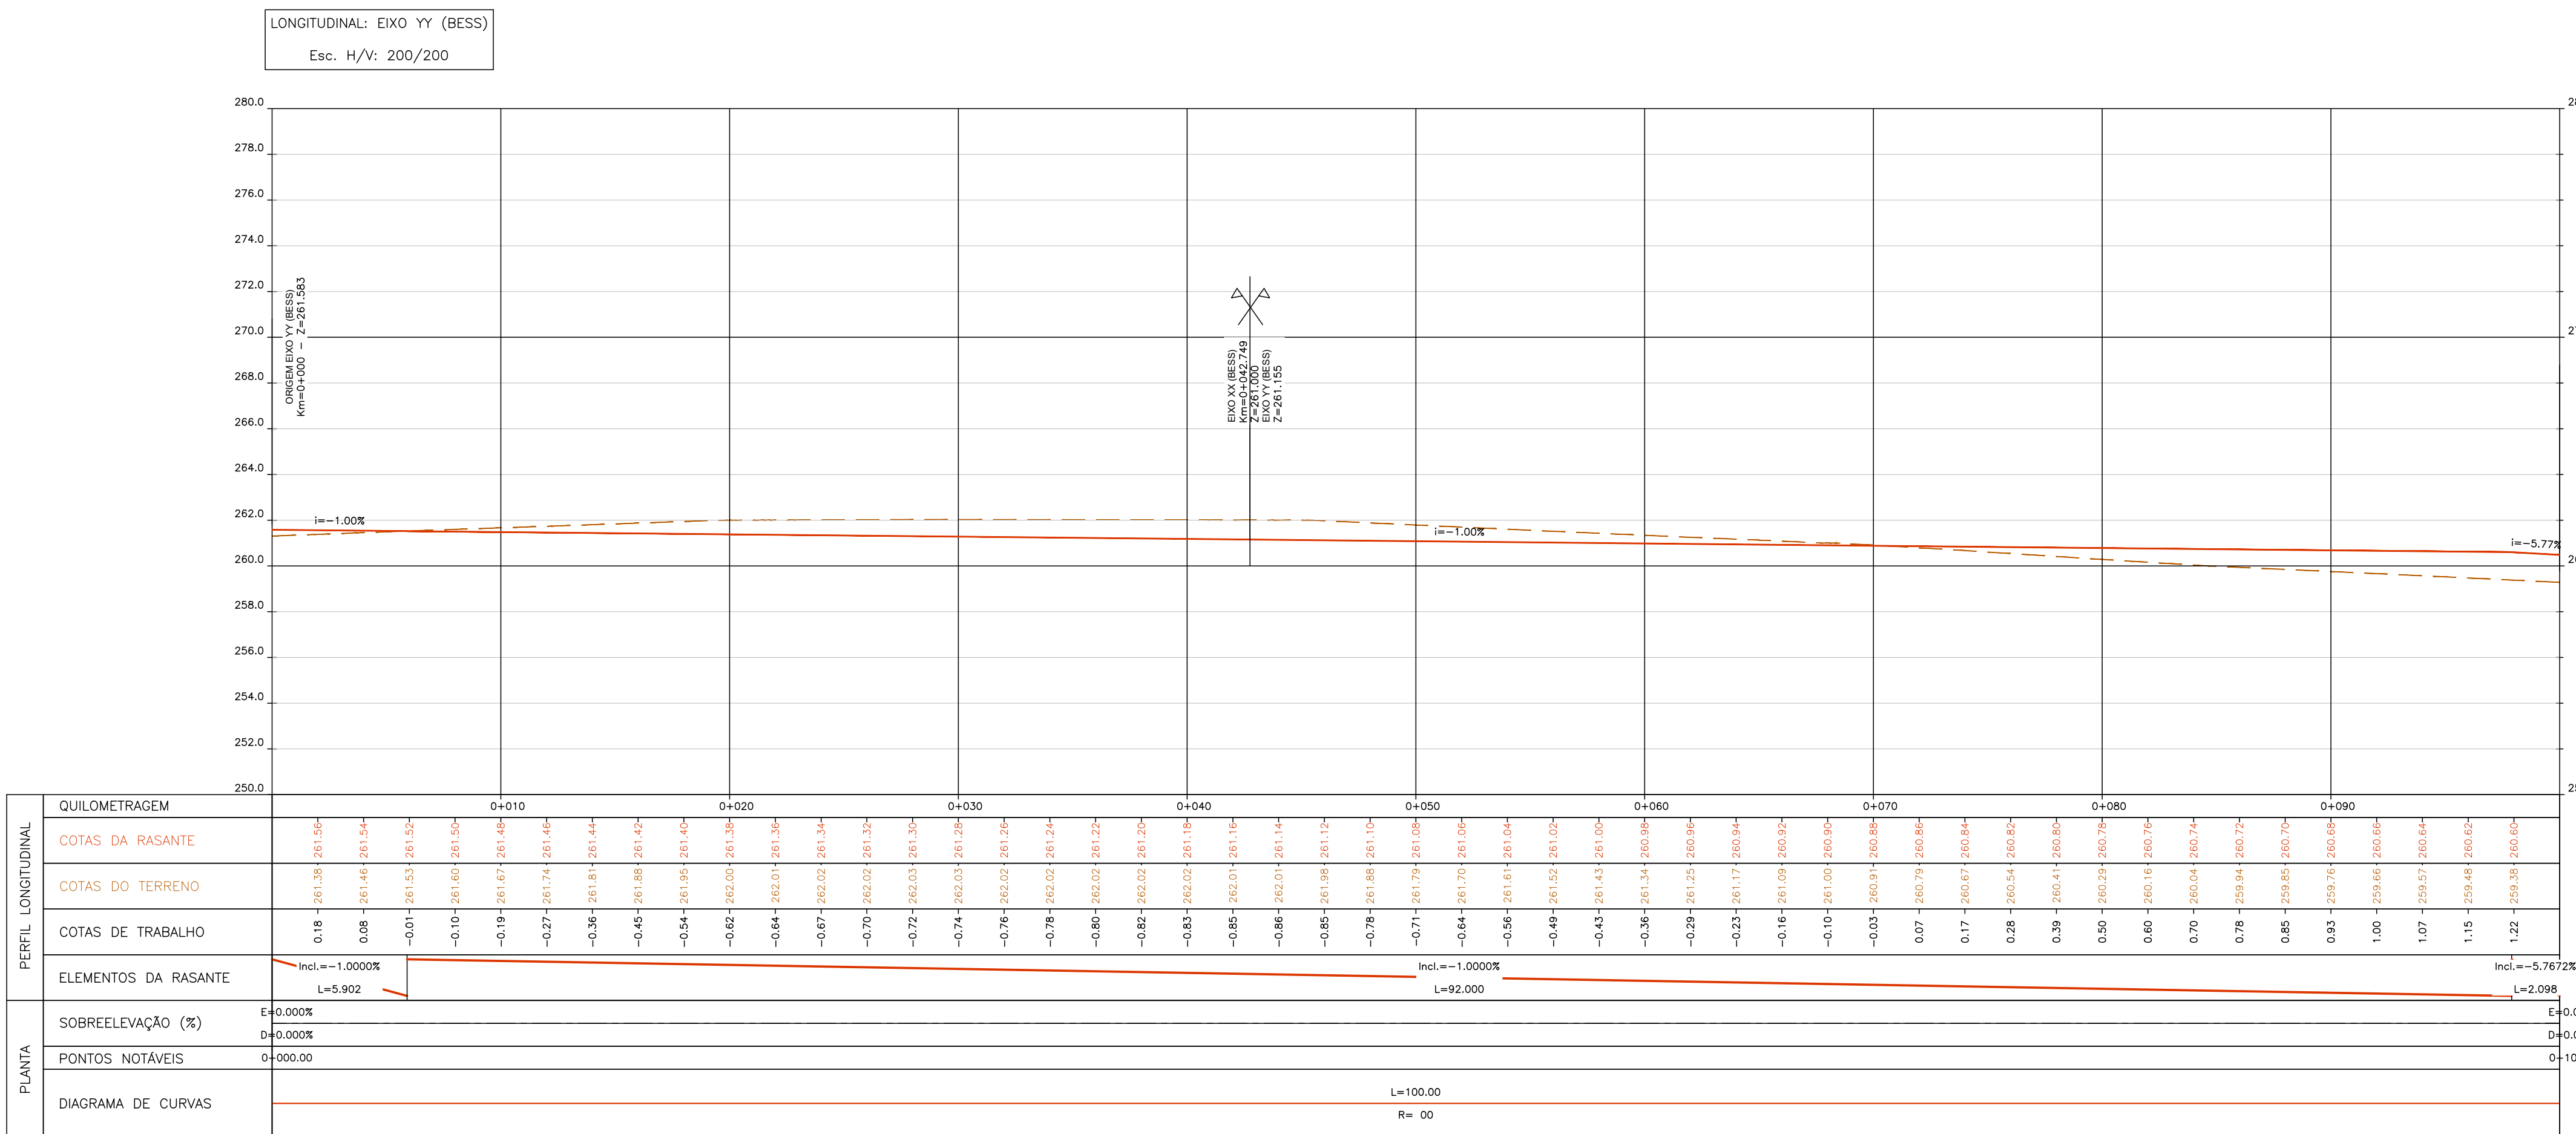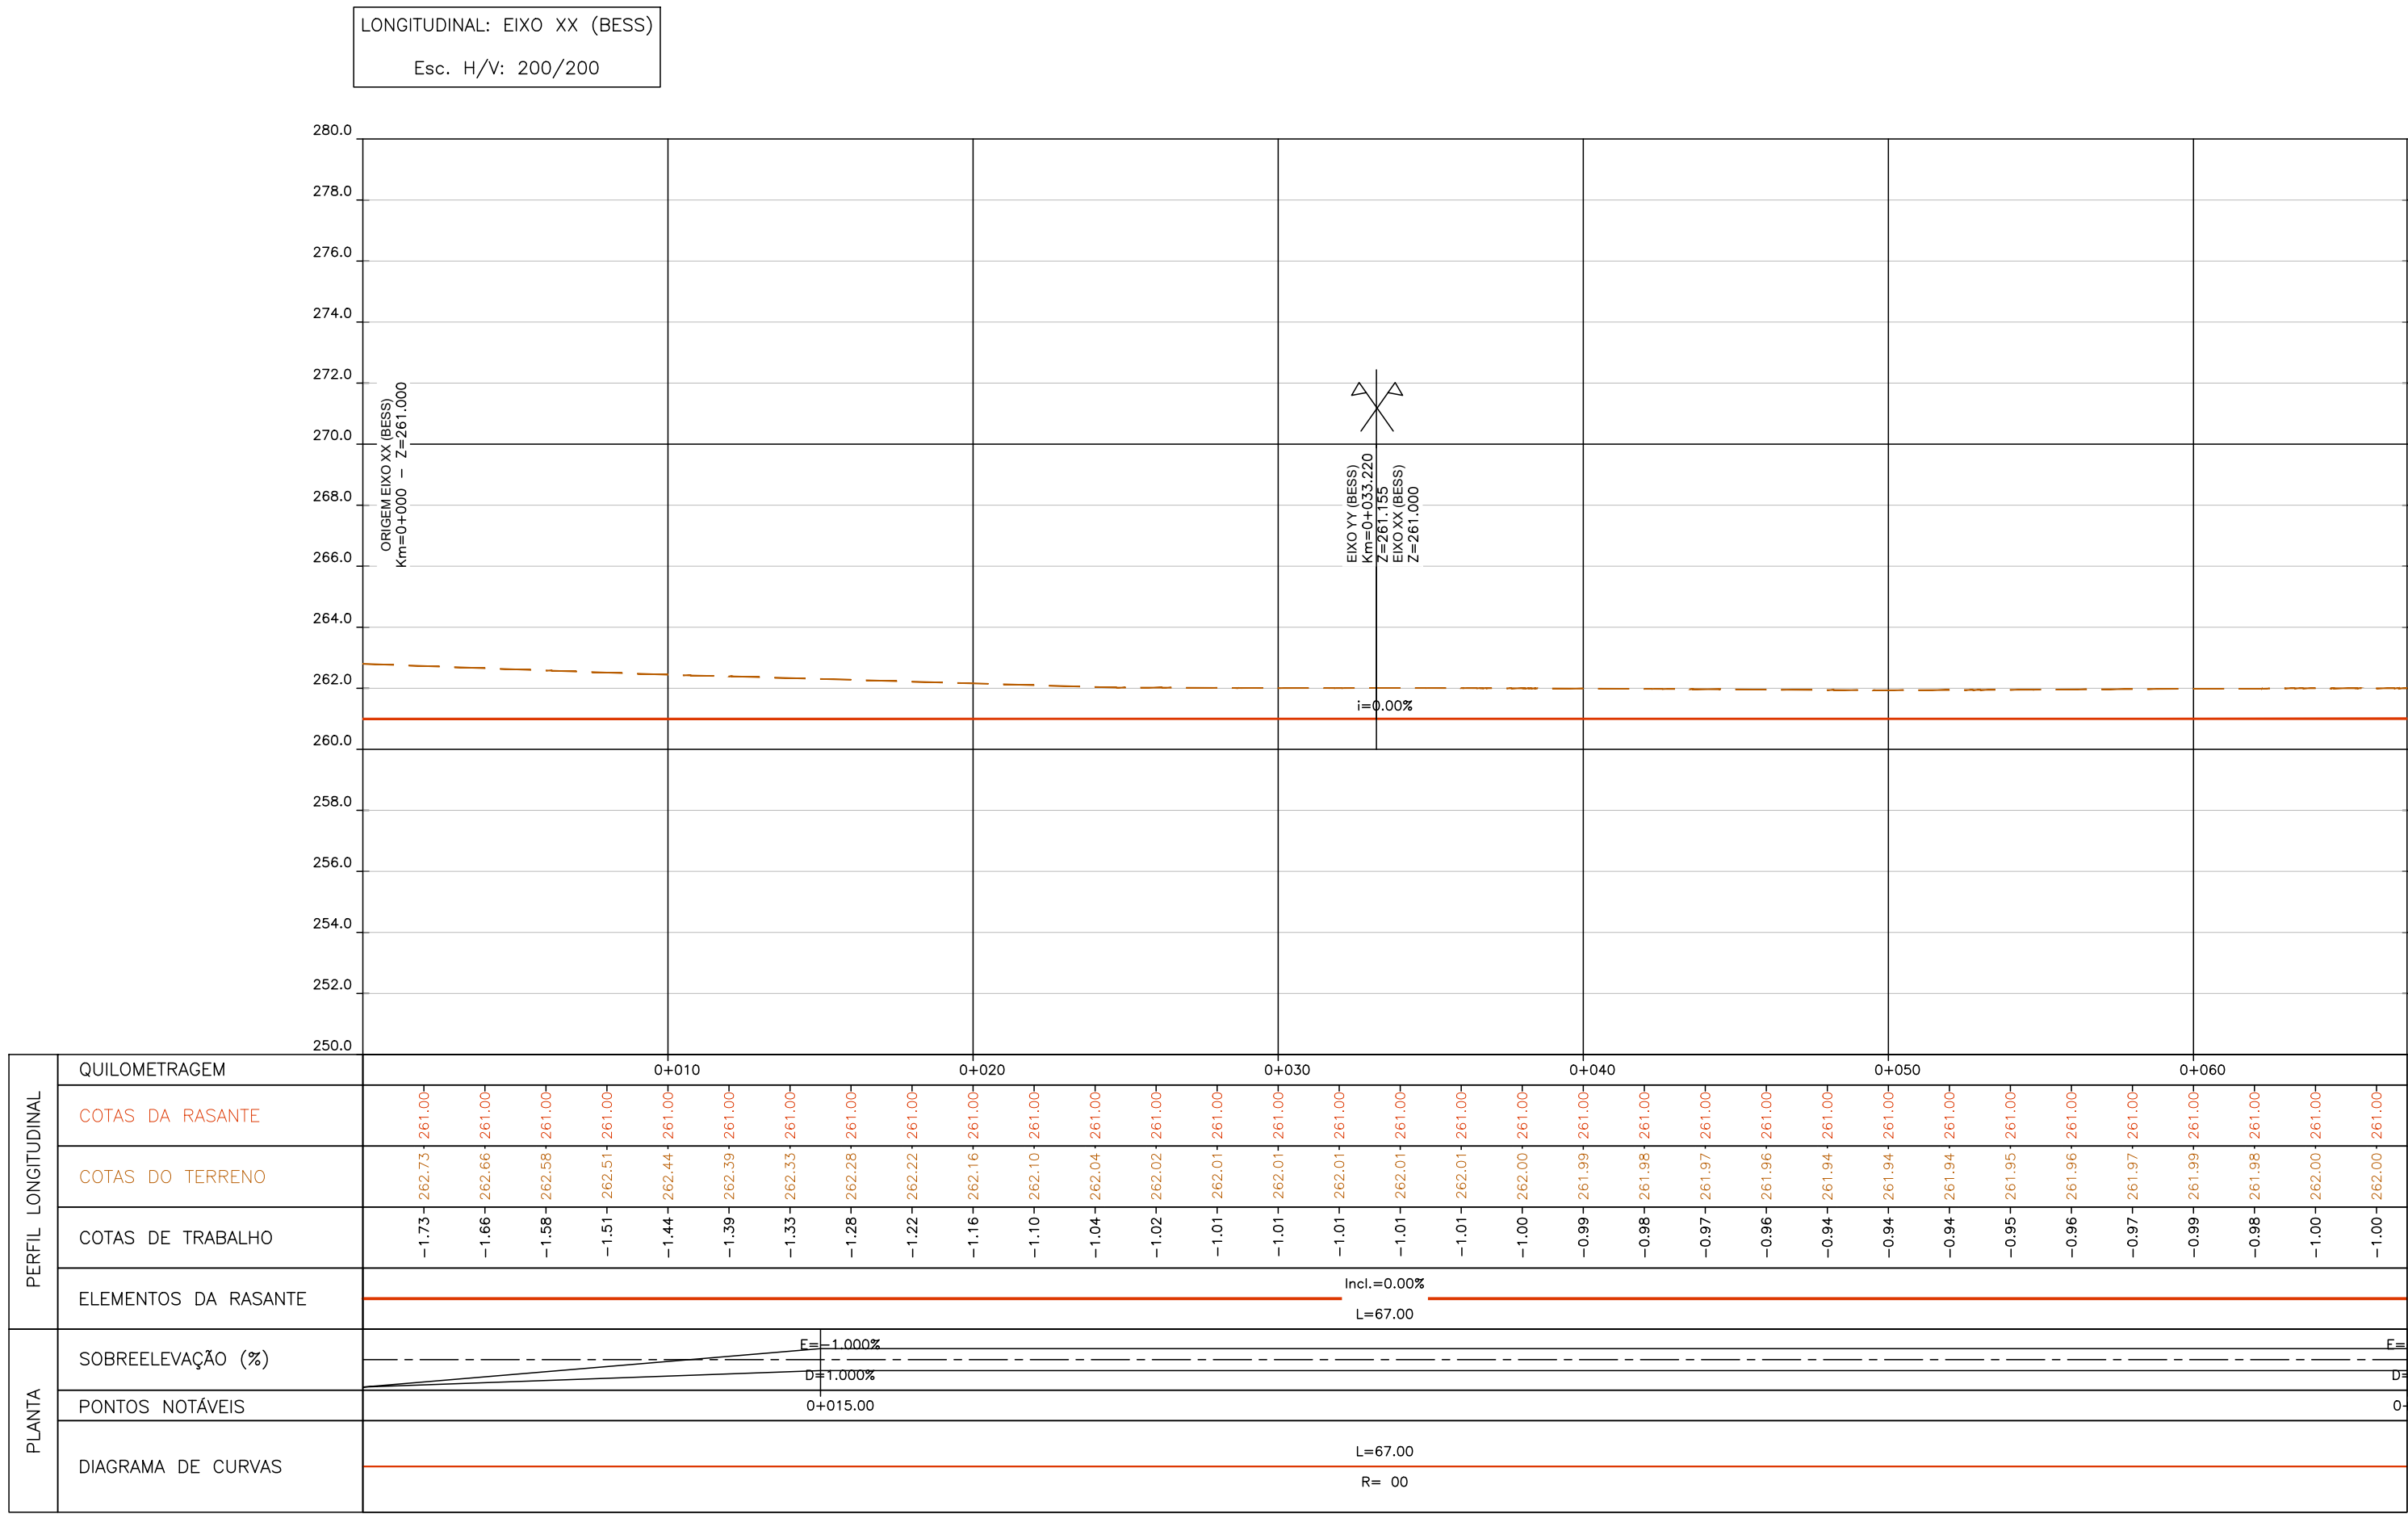

CONTRACTORS LOGO

engenharia e consultoria, Lda

Green Power  
Engineering & Construction

EGP VALIDATION

VALIDATED BY  
PM

VERIFIED BY  
JC

COLLABORATORS  
NM

PROJECT:  
CSF PEREIRO | PEREIRO PV PLANT  
PROJETO BASE | BASE DESIGN

FILE NAME:  
PL12.2.dwg

CLASSIFICATION:  
A1

FORMAT:  
A1

SCALE:  
1:200

PLOT SCALE:  
1:1

SHEET:  
01 OF 01

UTILIZATION SCOPE:  
Perfis Longitudinais da BESS  
BESS Profiles

EGP CODE

GROUP  
GREEN

FUNCTION  
E

TYPE  
D

ISSUER  
74

COUNTRY  
PT

TEC.  
P

PLANT  
1

SYSTEM  
2

PROGRESSIVE  
3

REVISION  
7

00

This document is property of Enel Green Power SpA. It is strictly forbidden to reproduce this document, in whole or in part, and to provide to others any related information without the previous written consent by Enel Green Power SpA.













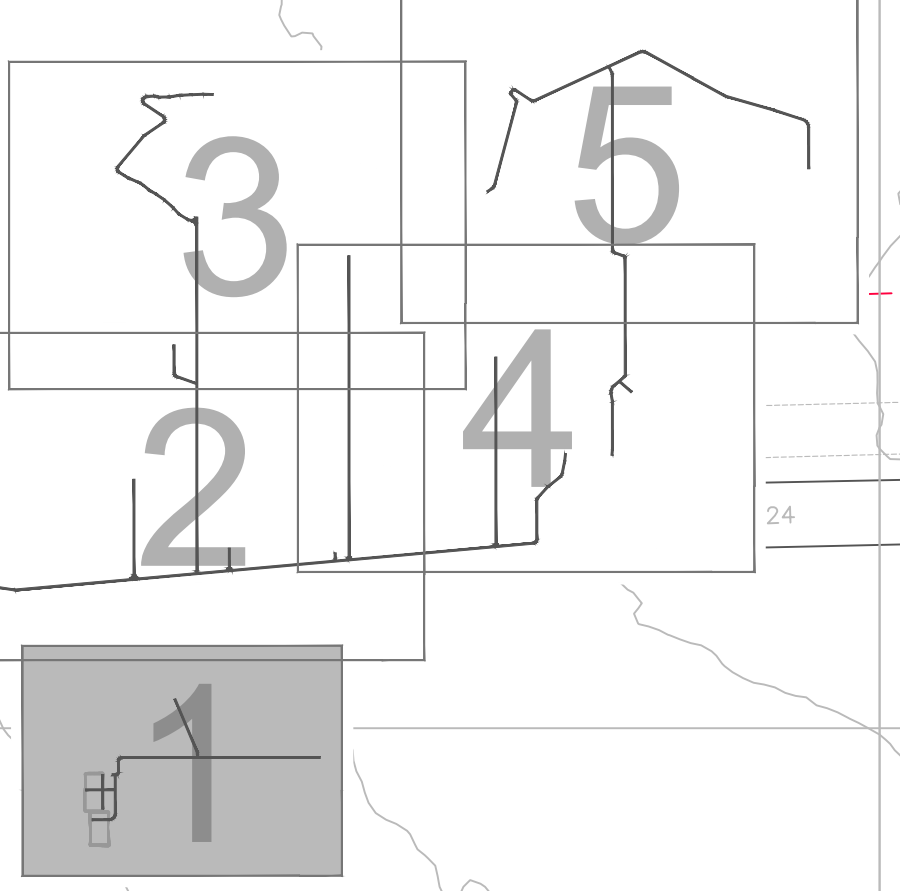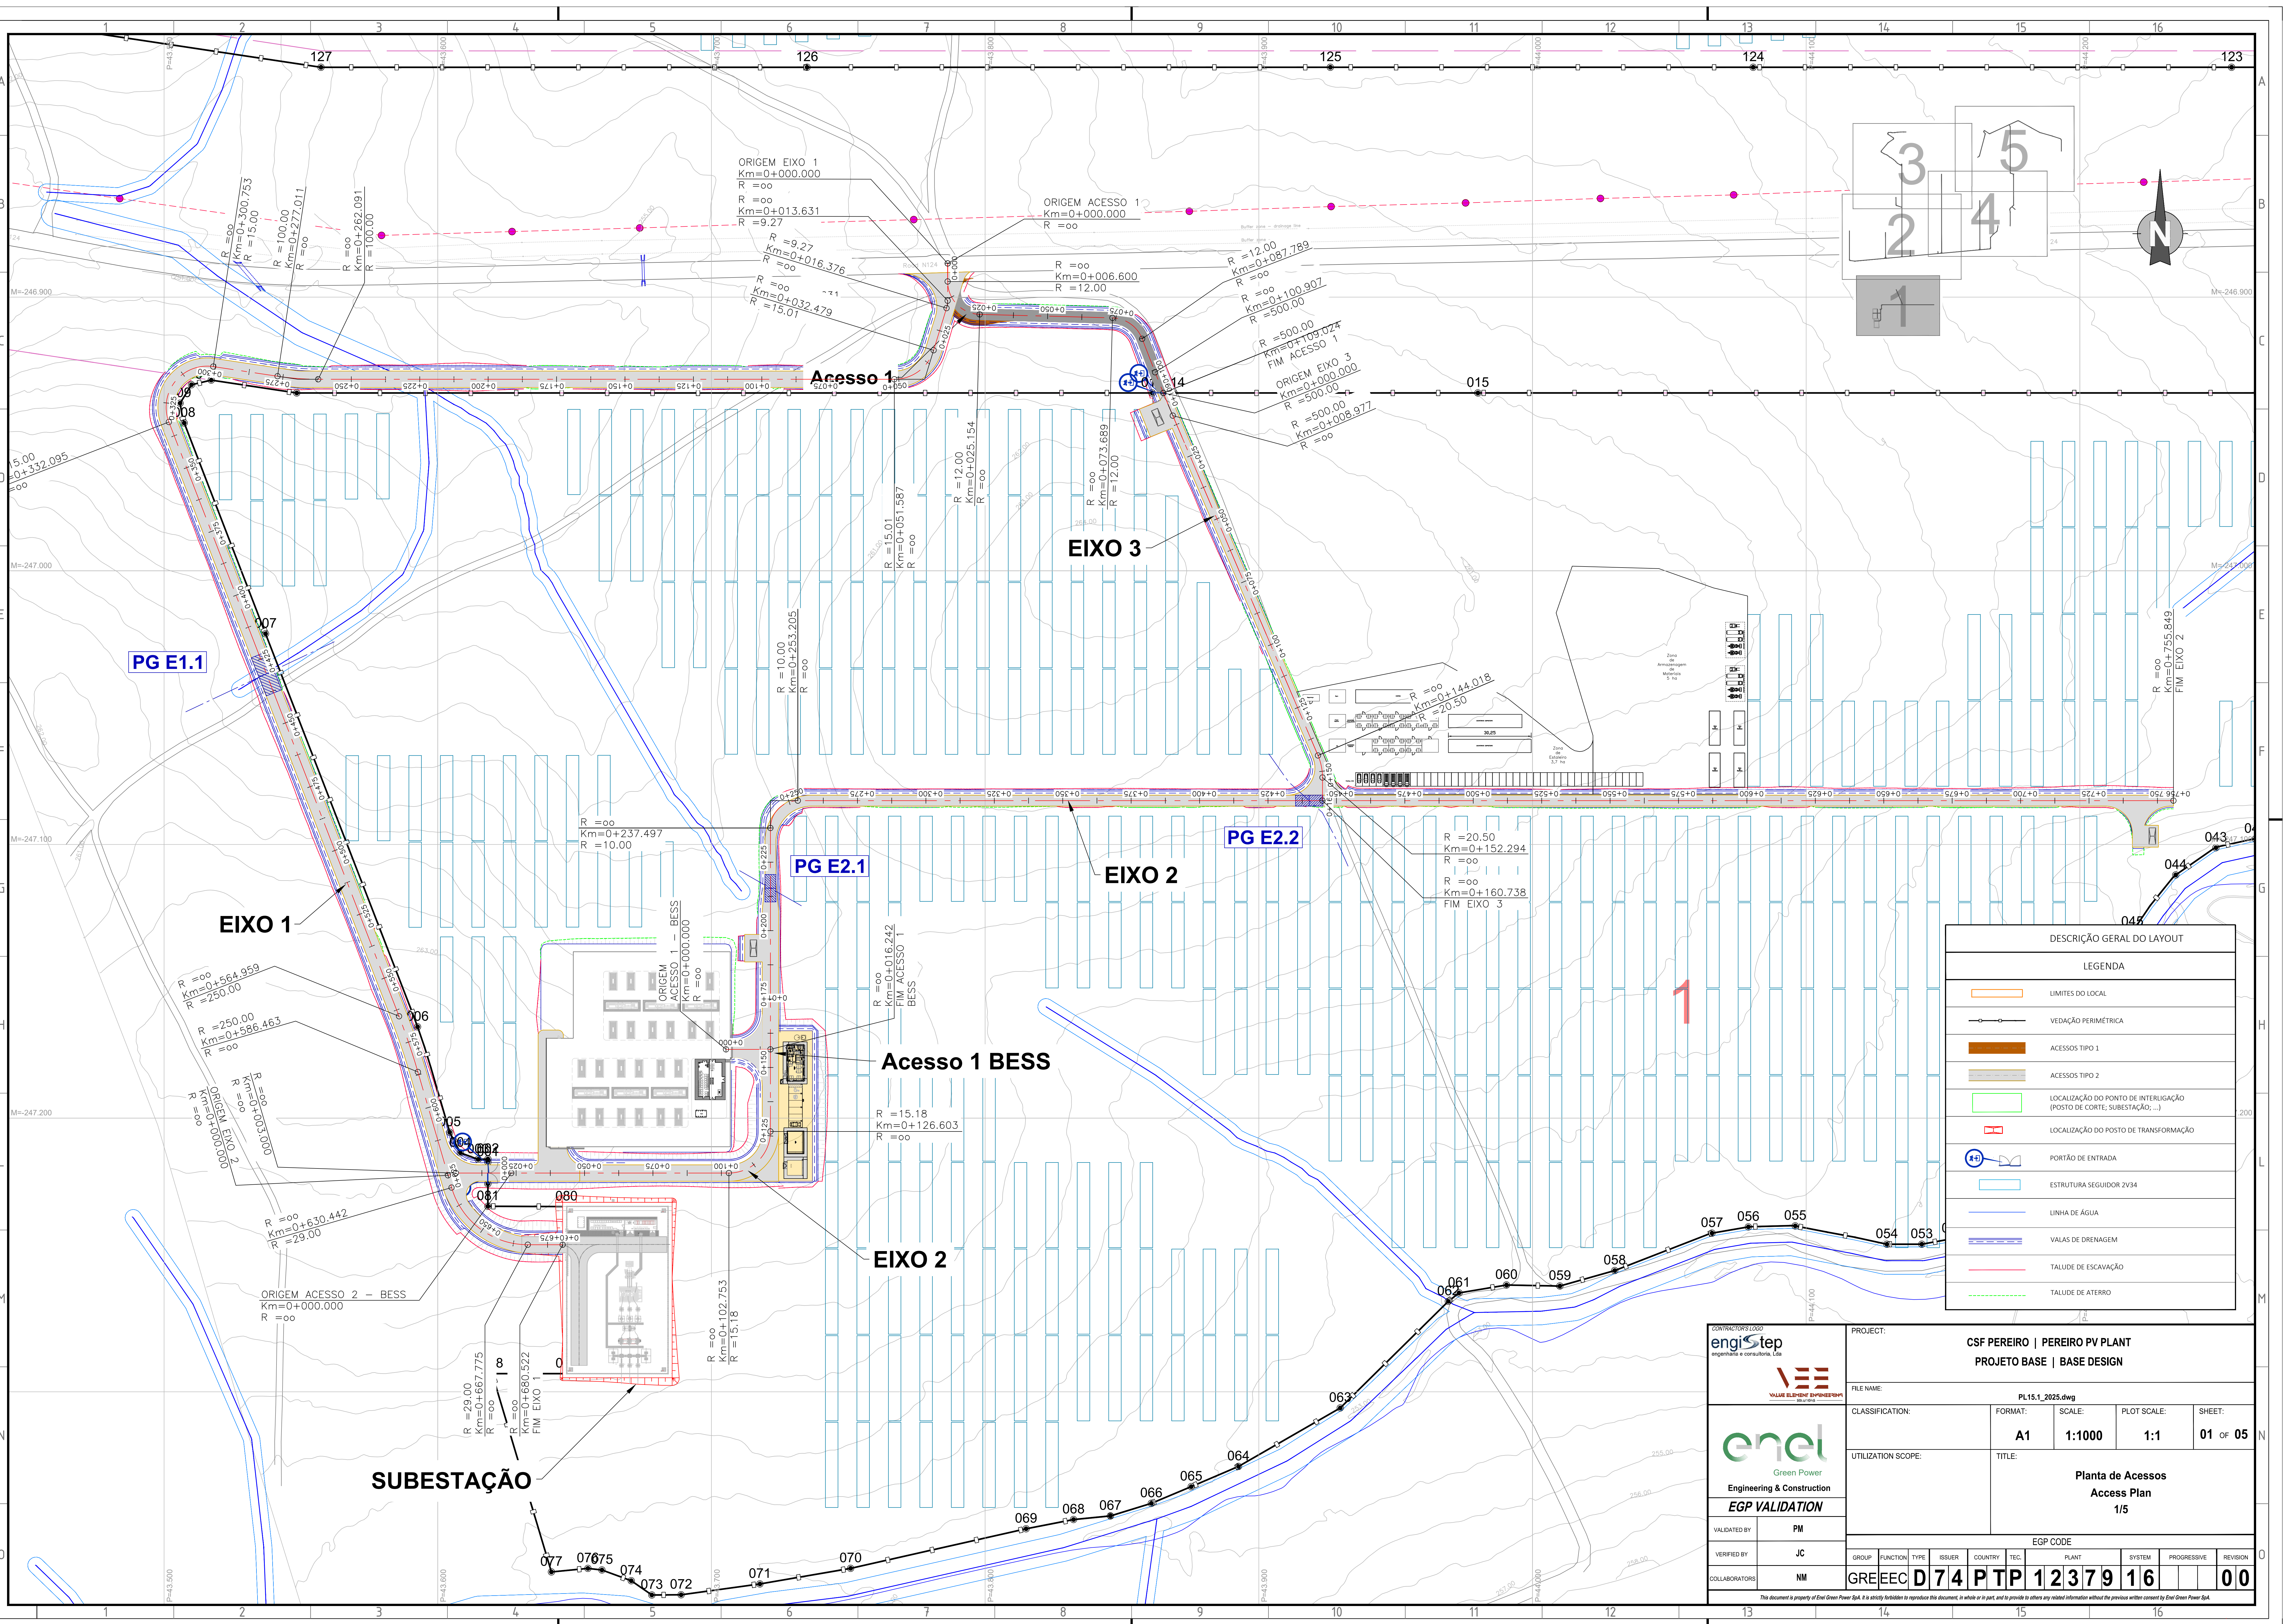

| DESCRIÇÃO GERAL DO LAYOUT |                                                                        |
|---------------------------|------------------------------------------------------------------------|
| LEGENDA                   |                                                                        |
|                           | LIMITES DO LOCAL                                                       |
|                           | VEDAÇÃO PERIMÉTRICA                                                    |
|                           | ACESSOS TIPO 1                                                         |
|                           | ACESSOS TIPO 2                                                         |
|                           | LOCALIZAÇÃO DO PONTO DE INTERLIGAÇÃO (POSTO DE CORTE; SUBESTAÇÃO; ...) |
|                           | LOCALIZAÇÃO DO POSTO DE TRANSFORMAÇÃO                                  |
|                           | PORTÃO DE ENTRADA                                                      |
|                           | ESTRUTURA SEGUIDOR ZV34                                                |
|                           | LINHA DE ÁGUA                                                          |
|                           | VALAS DE DRENAGEM                                                      |
|                           | TALUDE DE ESCAVAÇÃO                                                    |
|                           | TALUDE DE ATERRO                                                       |

CONTRACTORS LOGO

engenharia e consultoria, Lda

Green Power

Engineering & Construction

EGP VALIDATION

VALIDATED BY: PM

VERIFIED BY: JC

COLLABORATORS: NM

PROJECT: CSF PEREIRO | PEREIRO PV PLANT

PROJETO BASE | BASE DESIGN

FILE NAME: PL15.1\_2025.dwg

CLASSIFICATION:

FORMAT: A1

SCALE: 1:1000

PLOT SCALE: 1:1

SHEET: 01 OF 05

UTILIZATION SCOPE:

TITLE: Planta de Acessos

Access Plan


1/5

EGP CODE

|       |          |      |        |         |      |       |        |             |          |
|-------|----------|------|--------|---------|------|-------|--------|-------------|----------|
| GROUP | FUNCTION | TYPE | ISSUER | COUNTRY | TEC. | PLANT | SYSTEM | PROGRESSIVE | REVISION |
| GRE   | EEC      | D    | 74     | P       | T    | P     | 1      | 2           | 3        |
| 7     | 9        | 1    | 6      |         |      |       |        |             | 00       |


This document is property of Enel Green Power SpA. It is strictly forbidden to reproduce this document, in whole or in part, and to provide to others any related information without the previous written consent by Enel Green Power SpA.



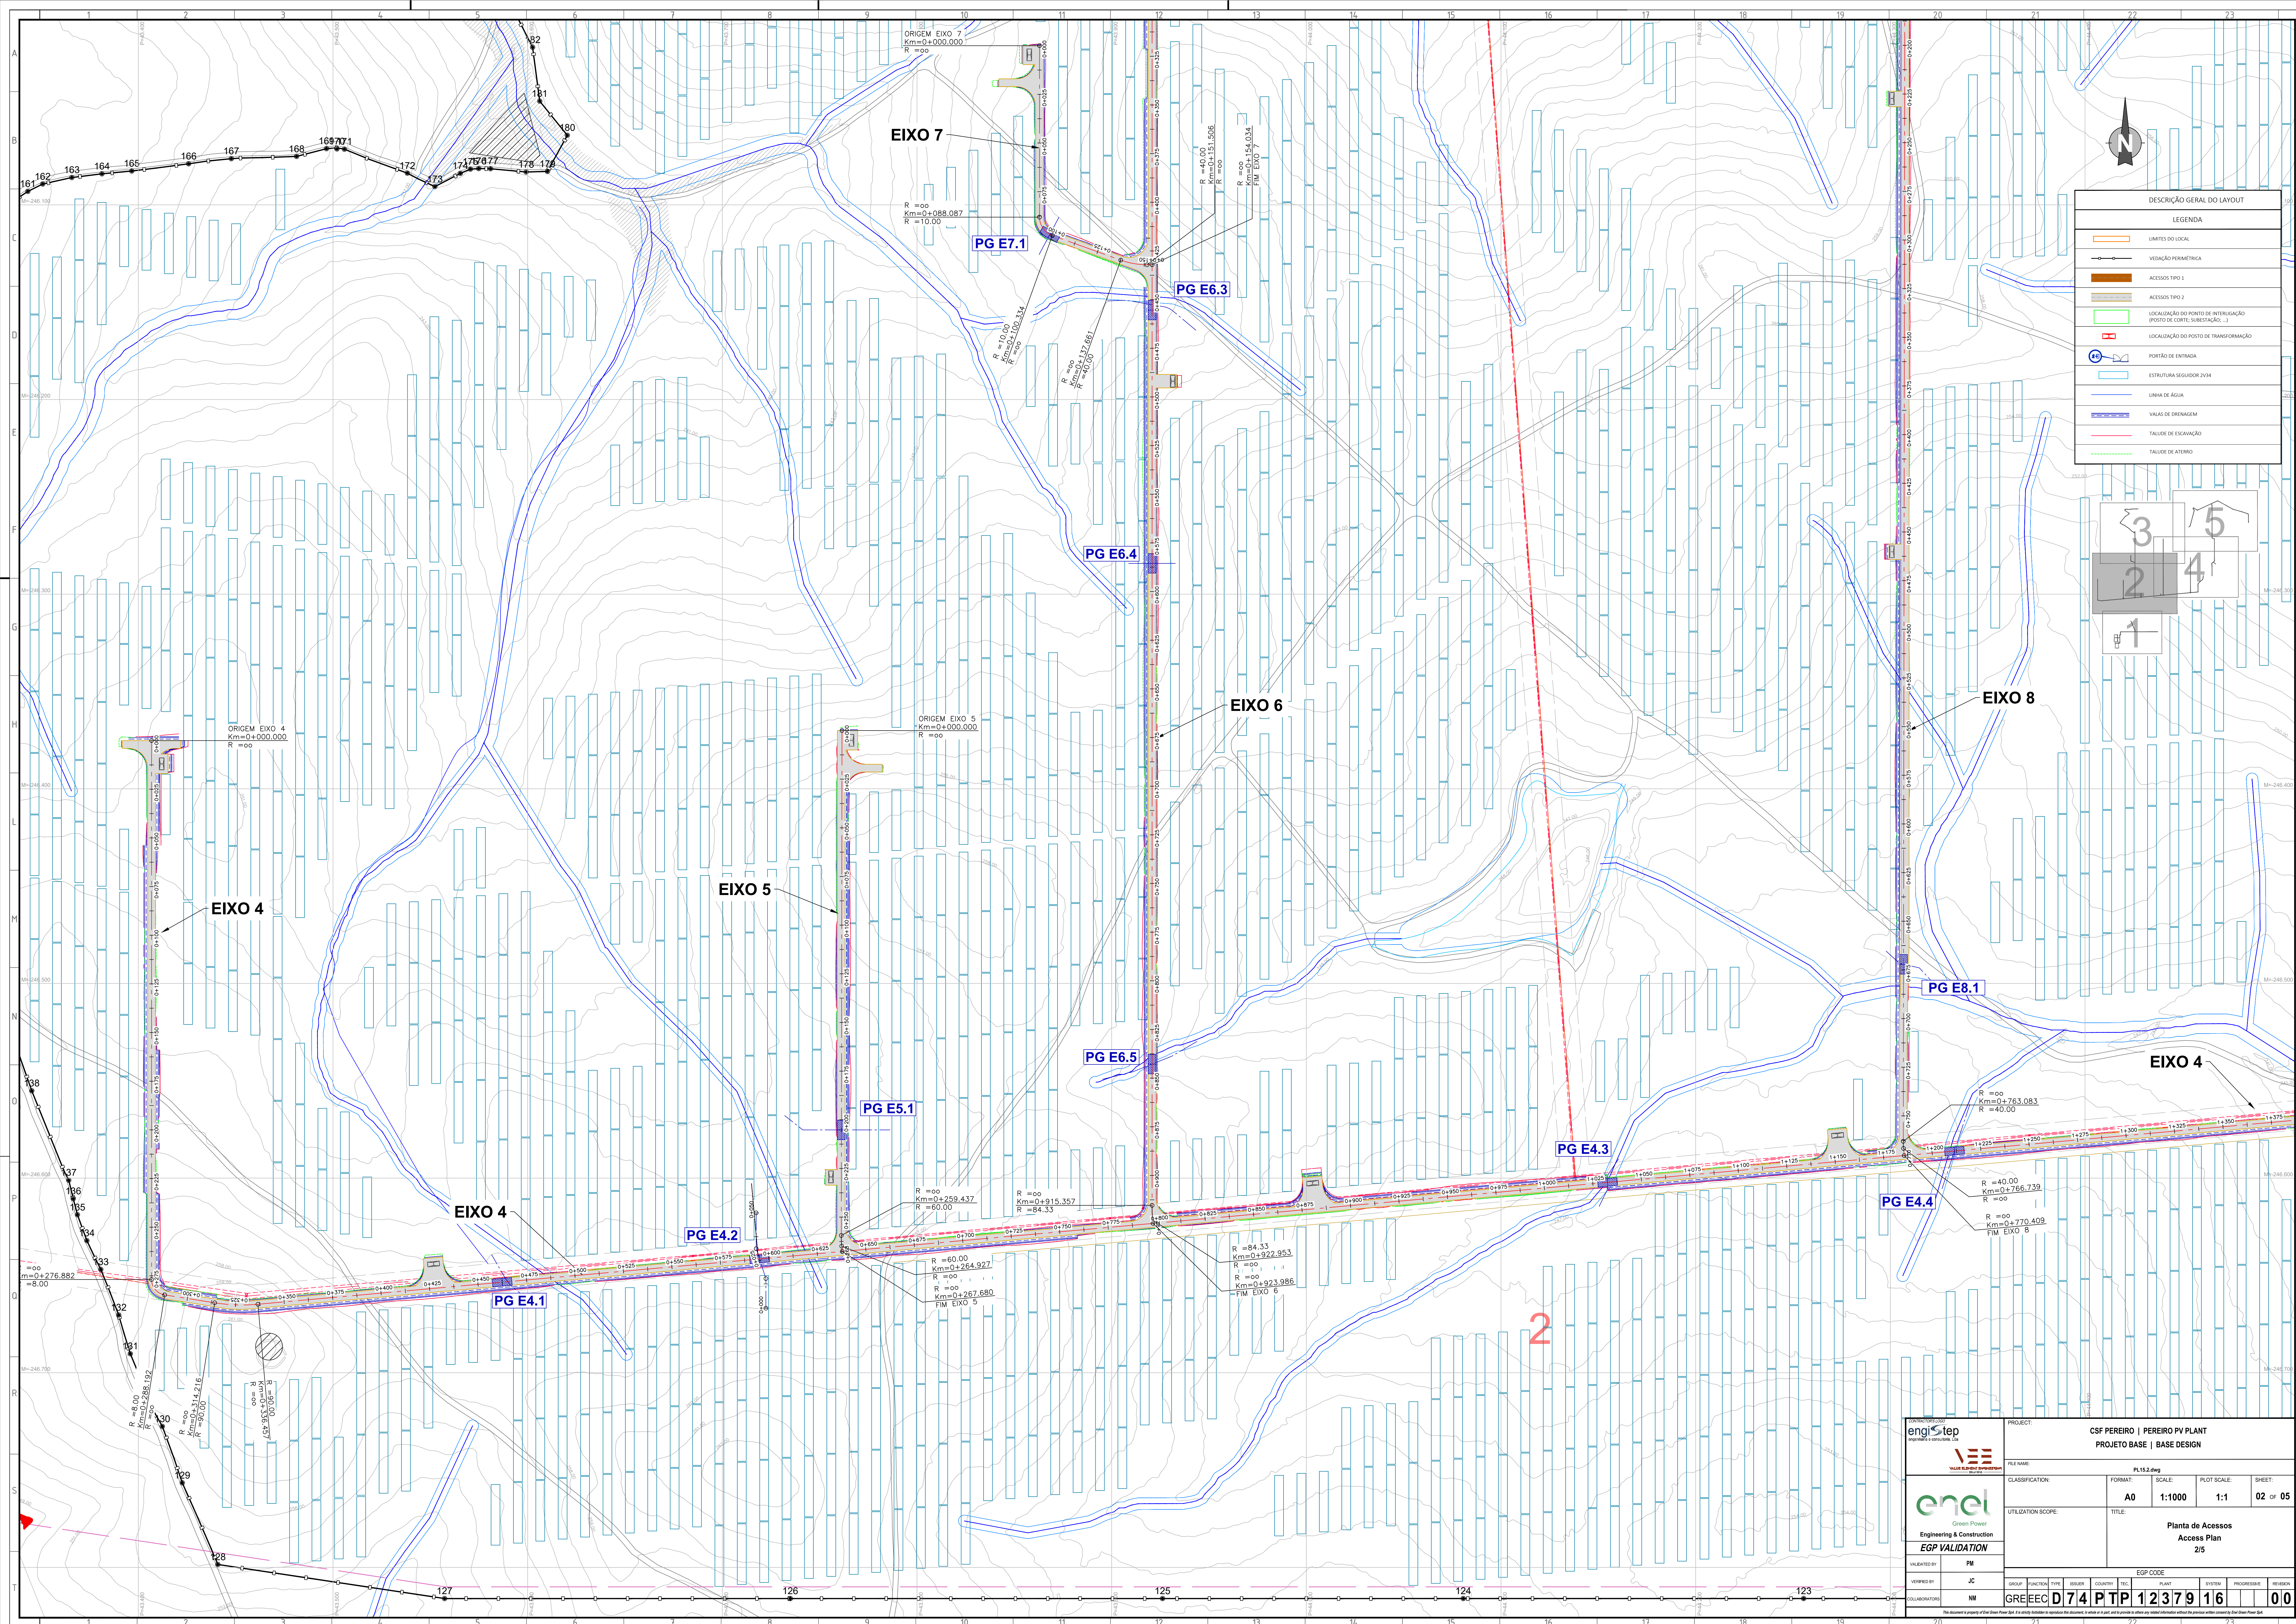


|   |                    
|---|--------------------|--|----------------------------------------------------------------------------|--------|--------------------------------------------------------------|--------|-------|--|---|--|---|--|---|--|---|--|---|--|---|--|---|--|---|--|---|--|---|--|---|--|---|--|---|--|
| <br><br><b>EGP VALIDATION</b> | PROJECT:           |  | <b>CSF PEREIRO   PEREIRO PV PLANT</b><br><b>PROJETO BASE   BASE DESIGN</b> |        |                                                              
|   | FILE NAME:         |  | PL 15.2.dwg                                                                |        |                                                              
|   | CLASSIFICATION:    |  | FORMAT:                                                                    | SCALE: | PLOT SCALE:                                                  | SHEET: |       |  |   |  |   |  |   |  |   |  |   |  |   |  |   |  |   |  |   |  |   |  |   |  |   |  |   |  |
|   |                    |  | A0                                                                         | 1:1000 | 1:1                                                          | 02     | OF 05 |  |   |  |   |  |   |  |   |  |   |  |   |  |   |  |   |  |   |  |   |  |   |  |   |  |   |  |
| <br><b>Green Power</b><br><b>Engineering &amp; Construction</b><br><b>EGP VALIDATION</b>                           | UTILIZATION SCOPE: |  | TITLE:                                                                     |        | <b>Planta de Acessos</b><br><b>Access Plan</b><br><b>2/5</b> |        |       |  |   |  |   |  |   |  |   |  |   |  |   |  |   |  |   |  |   |  |   |  |   |  |   |  |   |  |
|   | VALIDATED BY:      |  | PM:                                                                        |        | EGP CODE                                                     |        |       |  |   |  |   |  |   |  |   |  |   |  |   |  |   |  |   |  |   |  |   |  |   |  |   |  |   |  |
|   | VIEWED BY:         |  | JC                                                                         |        |                                                              
| COLLABORATORS:   | NM                 |  | GRE                                                                        |        | EEC                                                          |        | D     |  | 7 |  | P |  | T |  | P |  | 1 |  | 2 |  | 3 |  | 7 |  | 9 |  | 1 |  | 6 |  | 0 |  | 0 |  |



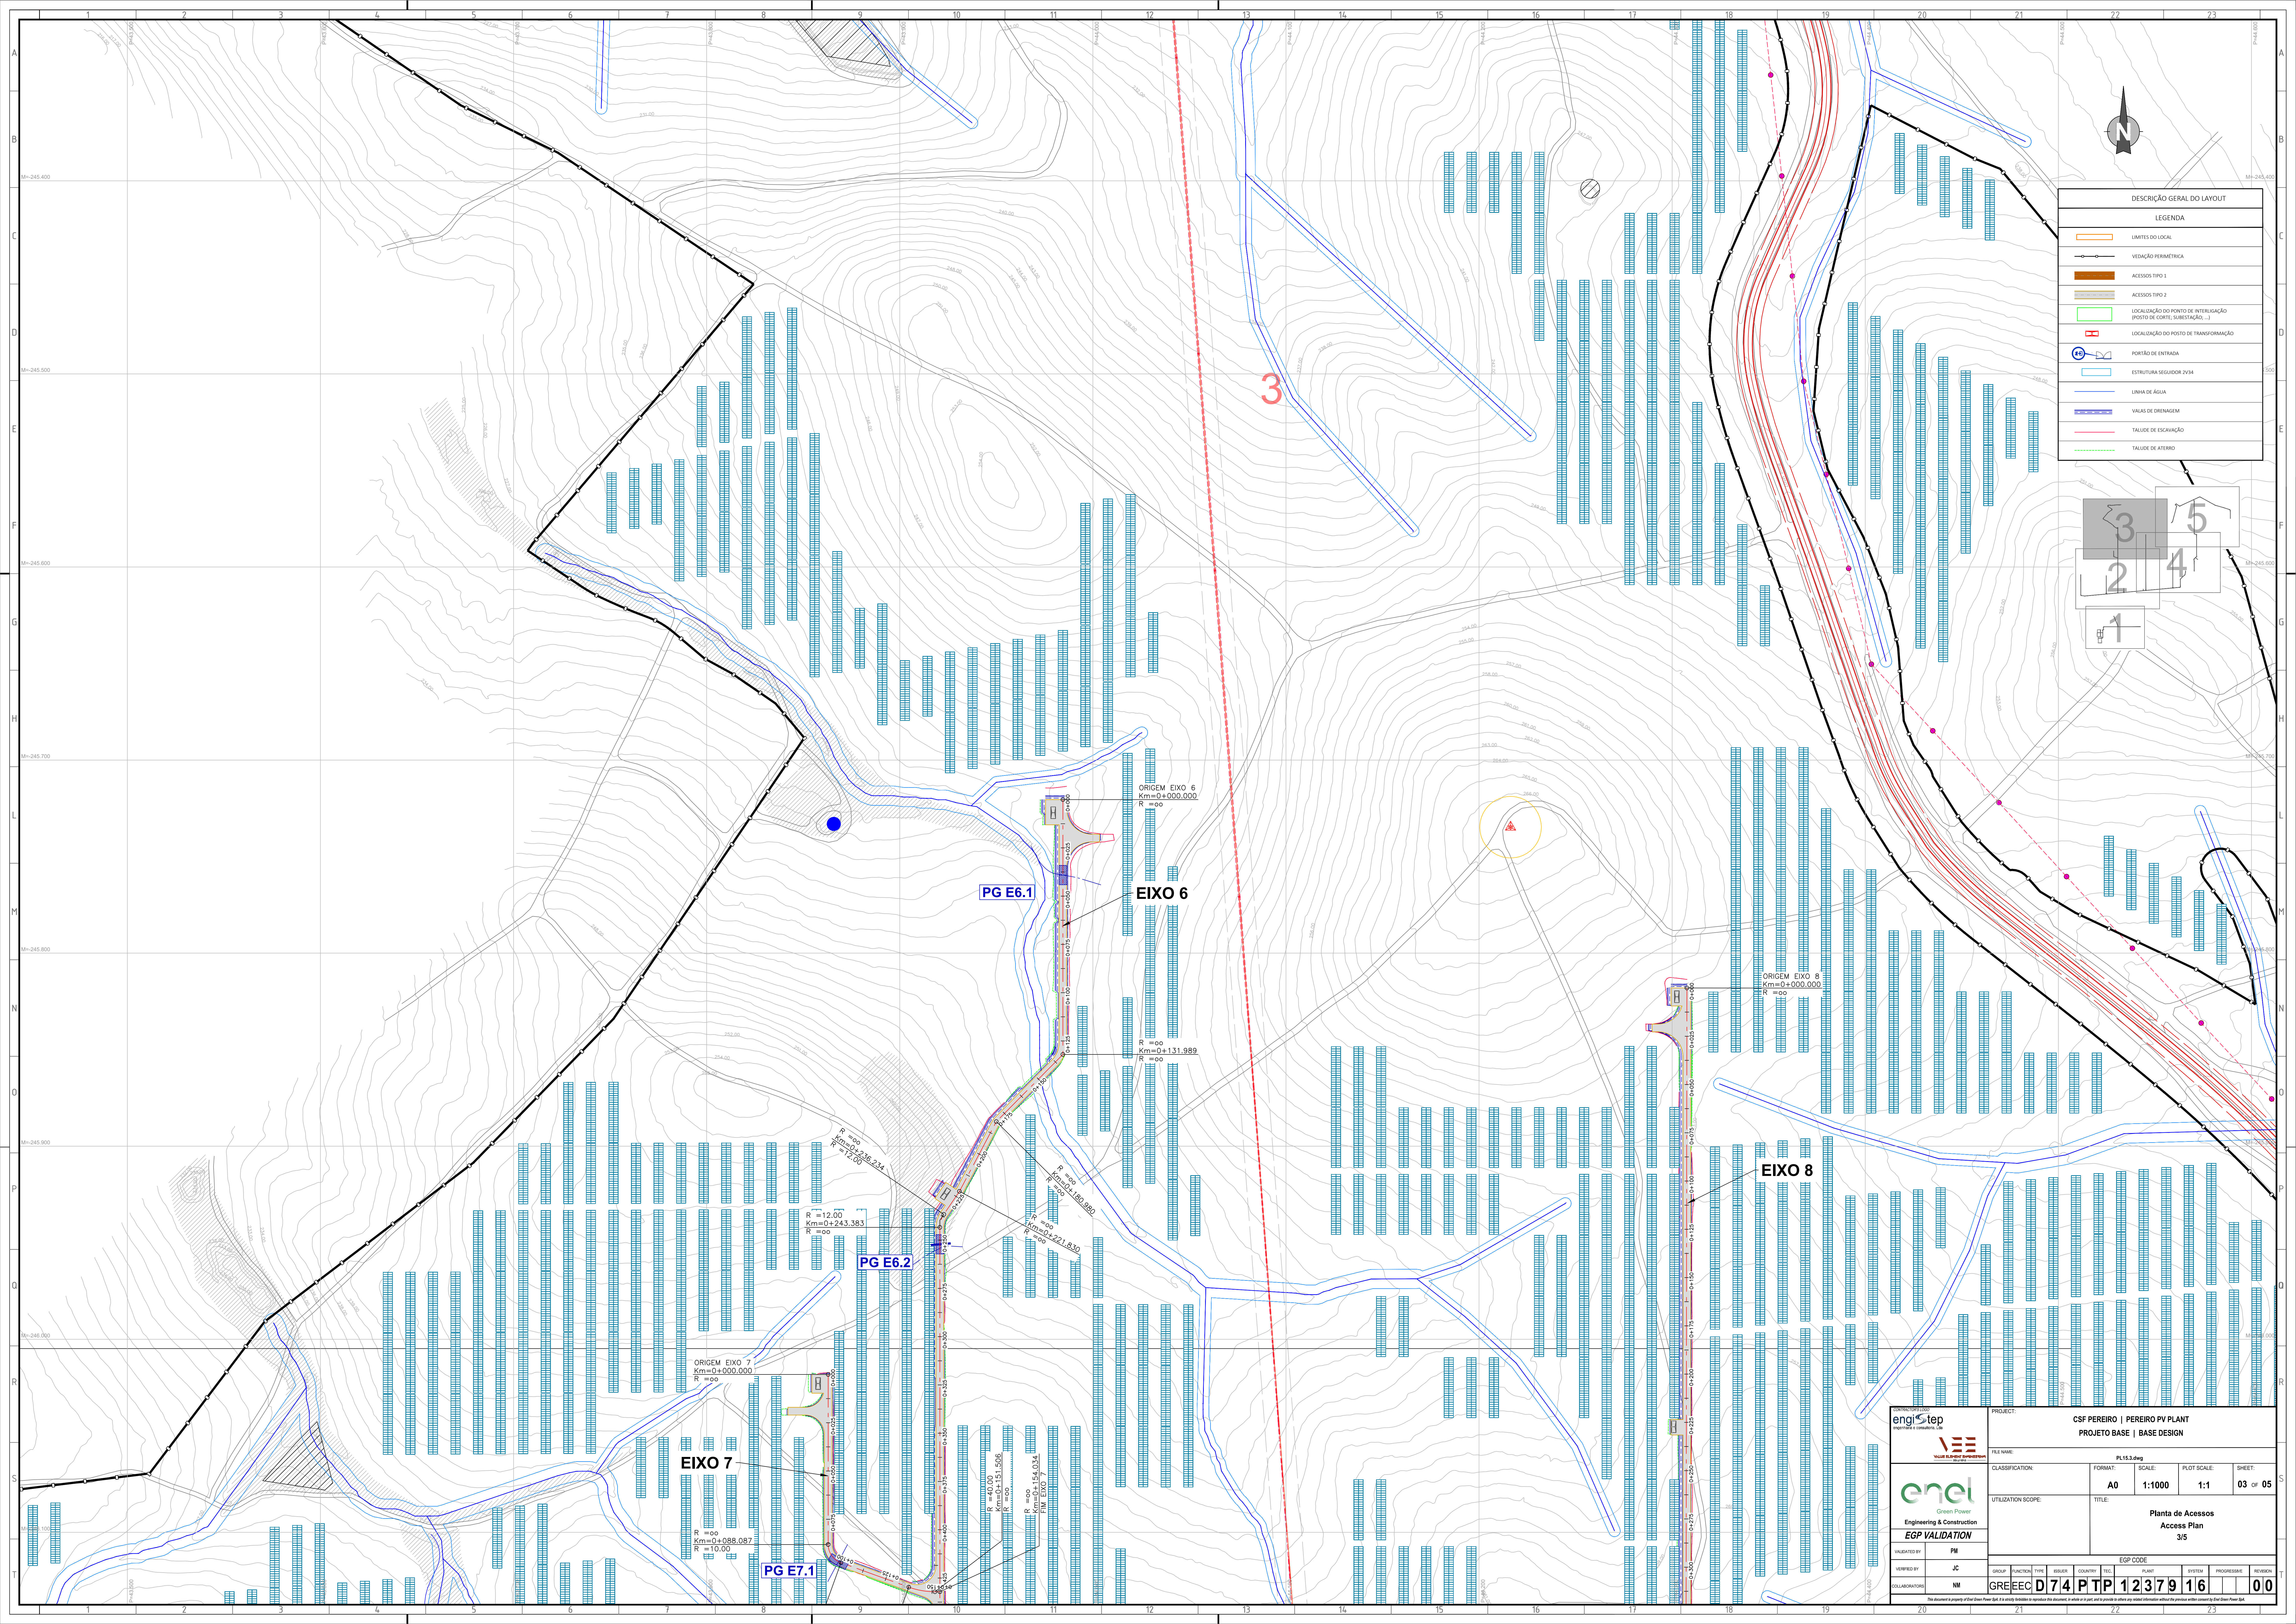

| DESCRIÇÃO GERAL DO LAYOUT |                                                                     |
|---------------------------|---------------------------------------------------------------------|
| LEGENDA                   |                                                                     |
|                           | LIMITES DO LOCAL                                                    |
|                           | VEDAÇÃO PERIMETRICA                                                 |
|                           | ACESSOS TIPO 1                                                      |
|                           | ACESSOS TIPO 2                                                      |
|                           | LOCALIZAÇÃO DO PONTO DE INTERLIGAÇÃO (PROTO DE CORT. SUBSTACIÃO...) |
|                           | LOCALIZAÇÃO DO PONTO DE TRANSFORMAÇÃO                               |
|                           | PORTÃO DE ENTRADA                                                   |
|                           | ESTRUTURA SEGURODOR 2x34                                            |
|                           | LINHA DE ÁGUA                                                       |
|                           | VAZAS DE DRENAGEM                                                   |
|                           | TALUDE DE ESCAVAÇÃO                                                 |
|                           | TALUDE DE ATERRO                                                    |

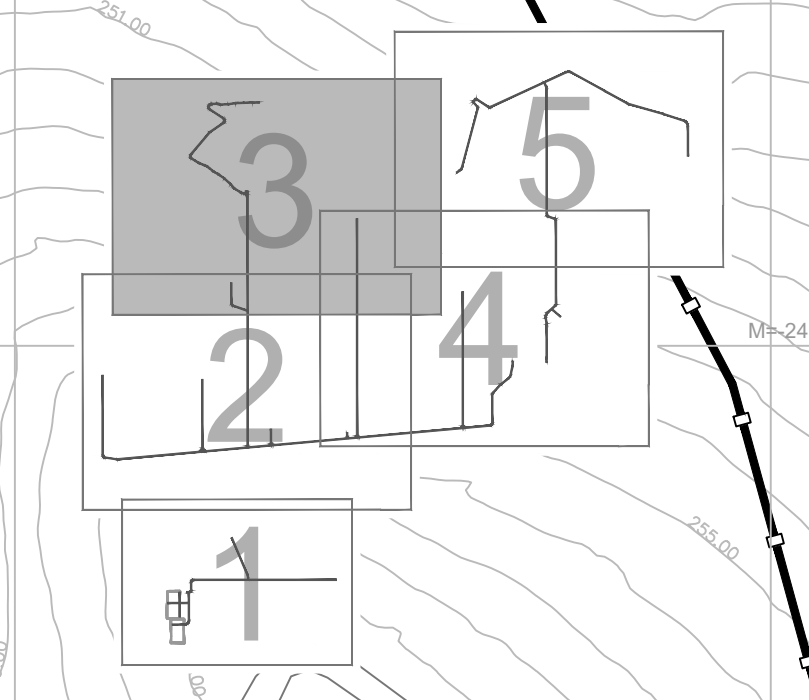

ORIGEM EIXO 6  
Km=0+000,000  
R=∞

PG E6.1

EIXO 6

R=∞  
Km=0+131,989  
R=∞

ORIGEM EIXO 8  
Km=0+000,000  
R=∞

EIXO 8

R=∞  
Km=0+243,383  
R=∞

PG E6.2

ORIGEM EIXO 7  
Km=0+000,000  
R=∞

EIXO 7

PG E7.1

R=∞  
Km=0+154,034  
R=∞

|                                                                     |                                             |                  |                       |                 |
|---------------------------------------------------------------------|---------------------------------------------|------------------|-----------------------|-----------------|
| <br><br>Green Power<br>Engineering & Construction<br>EGP VALIDATION | PROJECT: CSF PEREIRO   PEREIRO PV PLANT     |                  | FILE NAME: PL15.3.dwg |                 |
|                                                                     | CLASSIFICATION: PROJETO BASE   BASE DESIGN  |                  | FORMAT: A0            | SCALE: 1:1000   |
|                                                                     | UTILIZATION SCOPE: TITLE: Planta de Acessos |                  | PLOT SCALE: 1:1       | SHEET: 03 of 05 |
|                                                                     | EGP CODE: 00                                |                  | Access Plan 3/5       |                 |
| VERIFIED BY: JC                                                     | GROUP: NM                                   | FUNCTION: GREEEC | TYPE: D74             | PLANT: PTP      |
| COLLABORATORS: NM                                                   | SYSTEM: 123                                 | PROGRESSIVE: 79  | REVISION: 16          | 00              |