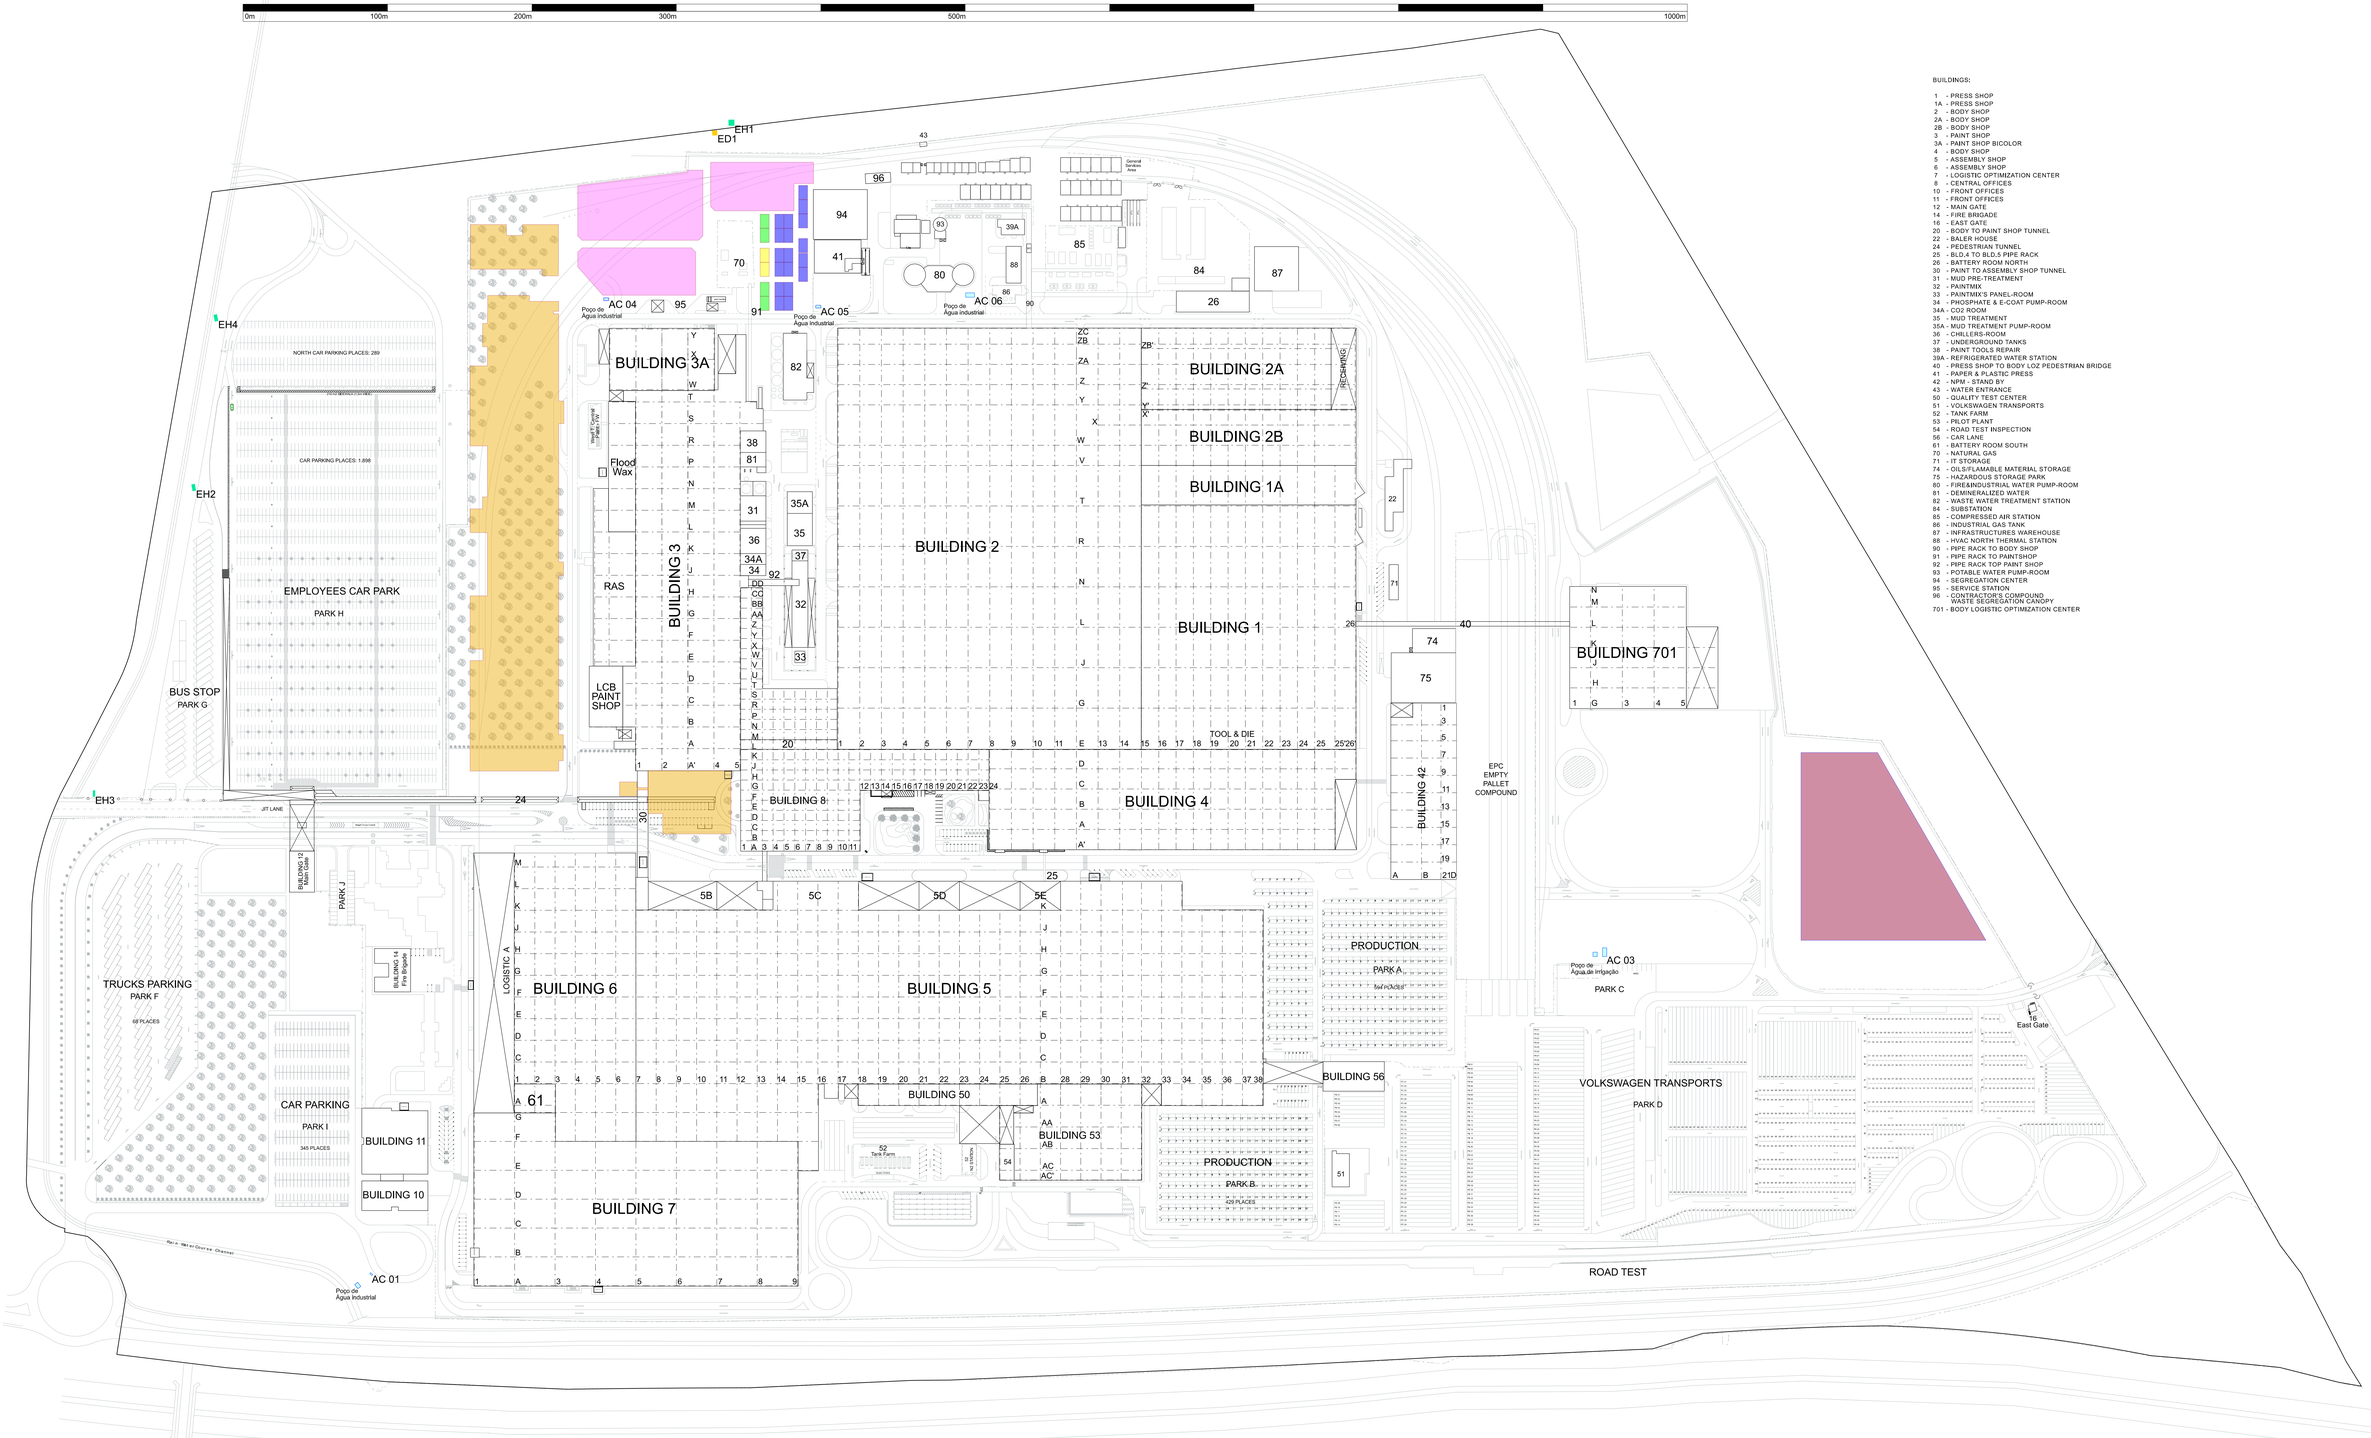

BUILDINGS:

1 - PRESS SHOP
1A - PRESS SHOP
2 - BODY SHOP
2A - BODY SHOP
2B - BODY SHOP
3 - PAINT SHOP
3A - PAINT SHOP BICOLOR
4 - BODY SHOP
5 - ASSEMBLY SHOP
6 - ASSEMBLY SHOP
7 - LOGISTIC OPTIMIZATION CENTER
8 - CENTRAL OFFICES
10 - FRONT OFFICES
11 - FRONT OFFICES
12 - MAIN GATE
14 - FIRE BRIGADE
16 - EAST GATE
20 - BODY TO PAINT SHOP TUNNEL
22 - BALER HOUSE
24 - PEDESTRIAN TUNNEL
25 - BLD.4 TO BLD.5 PIPE RACK
26 - BATTERY ROOM NORTH
30 - PAINT TO ASSEMBLY SHOP TUNNEL
31 - MUD PRE-TREATMENT
32 - PAINTMIX
33 - PAINTMIX'S PANEL-ROOM
34 - PHOSPHATE & E-COAT PUMP-ROOM
34A - CO2 ROOM
35 - MUD TREATMENT
35A - MUD TREATMENT PUMP-ROOM
36 - CHILLERS-ROOM
37 - UNDERGROUND TANKS
38 - PAINT TOOLS REPAIR
39A - REFRIGERATED WATER STATION
40 - PRESS SHOP TO BODY LOZ PEDESTRIAN BRIDGE
41 - PAPER & PLASTIC PRESS
42 - NPH - STAND BY
43 - WATER ENTRANCE
50 - QUALITY TEST CENTER
51 - VOLKSWAGEN TRANSPORTS
52 - TANK FARM
53 - PILOT PLANT
54 - ROAD TEST INSPECTION
56 - CAR LANE
61 - BATTERY ROOM SOUTH
70 - NATURAL GAS
71 - IT STORAGE
74 - OILS/FLAMABLE MATERIAL STORAGE
75 - HAZARDOUS STORAGE PARK
80 - FIRE&INDUSTRIAL WATER PUMP-ROOM
81 - DEMINERALIZED WATER
82 - WASTE WATER TREATMENT STATION
84 - SUBSTATION
85 - COMPRESSED AIR STATION
86 - INDUSTRIAL GAS TANK
87 - INFRASTRUCTURES WAREHOUSE
88 - HVAC NORTH THERMAL STATION
90 - PIPE RACK TO BODY SHOP
91 - PIPE RACK TO PAINTSHOP
92 - PIPE RACK TOP PAINT SHOP
93 - POTABLE WATER PUMP-ROOM
94 - SEGREGATION CENTER
95 - SERVICE STATION
96 - CONTRACTOR'S COMPOUND
WASTE SEGREGATION CANOPY
701 - BODY LOGISTIC OPTIMIZATION CENTER

- ESCRITÓRIOS DE OBRA
- CASAS DE BANHO
- COPAS
- ESTALEIROS DE OBRA
- EDIFÍCIOS
- TERRAS SOBRANTES
- FUROS DE ÁGUA
- PONTOS DE DESCARGA DE ÁGUAS PLUVIAIS
- PONTOS DE DESCARGA DE ÁGUAS TRATADAS

© Bei Übermittlung schutzfähiger Informationen behält sich die Volkswagen AG alle Rechte für den Fall der Patenterteilung vor. Jede Verfügungsbefugnis, wie Kopien- und Weitergaberecht, liegt bei der Volkswagen AG.
© In case of communicating patentable information all rights arising in the event of a patent remain with Volkswagen AG. All rights of disposition, particularly for copying or distributing, are reserved.
The English translation is believed to be accurate. In case of discrepancies the German version shall govern.

CAD-System: MicroStation® / HLS

Benennung / Title: Volkswagen Autoeuropa
Vista topo - Informações projeto pintura
DIN A0

Abt. / Dept. AGPI31
Maßstab / Scale 1 : 1 500
Datum / Date 2024-05-07
Geprüft / Checked Helena Serôdio
Entworfen / Developed David C.Villar
Gesehen / Seen .....
Freigezeichnet / Drawn .....
Zeichnungs-Nr. / Drawing-Number 4300-00000-EG-A3-2D-GOOGLE
Dateiname / Filename SR-26091
Blatt / Sheet 01
von / of 01