
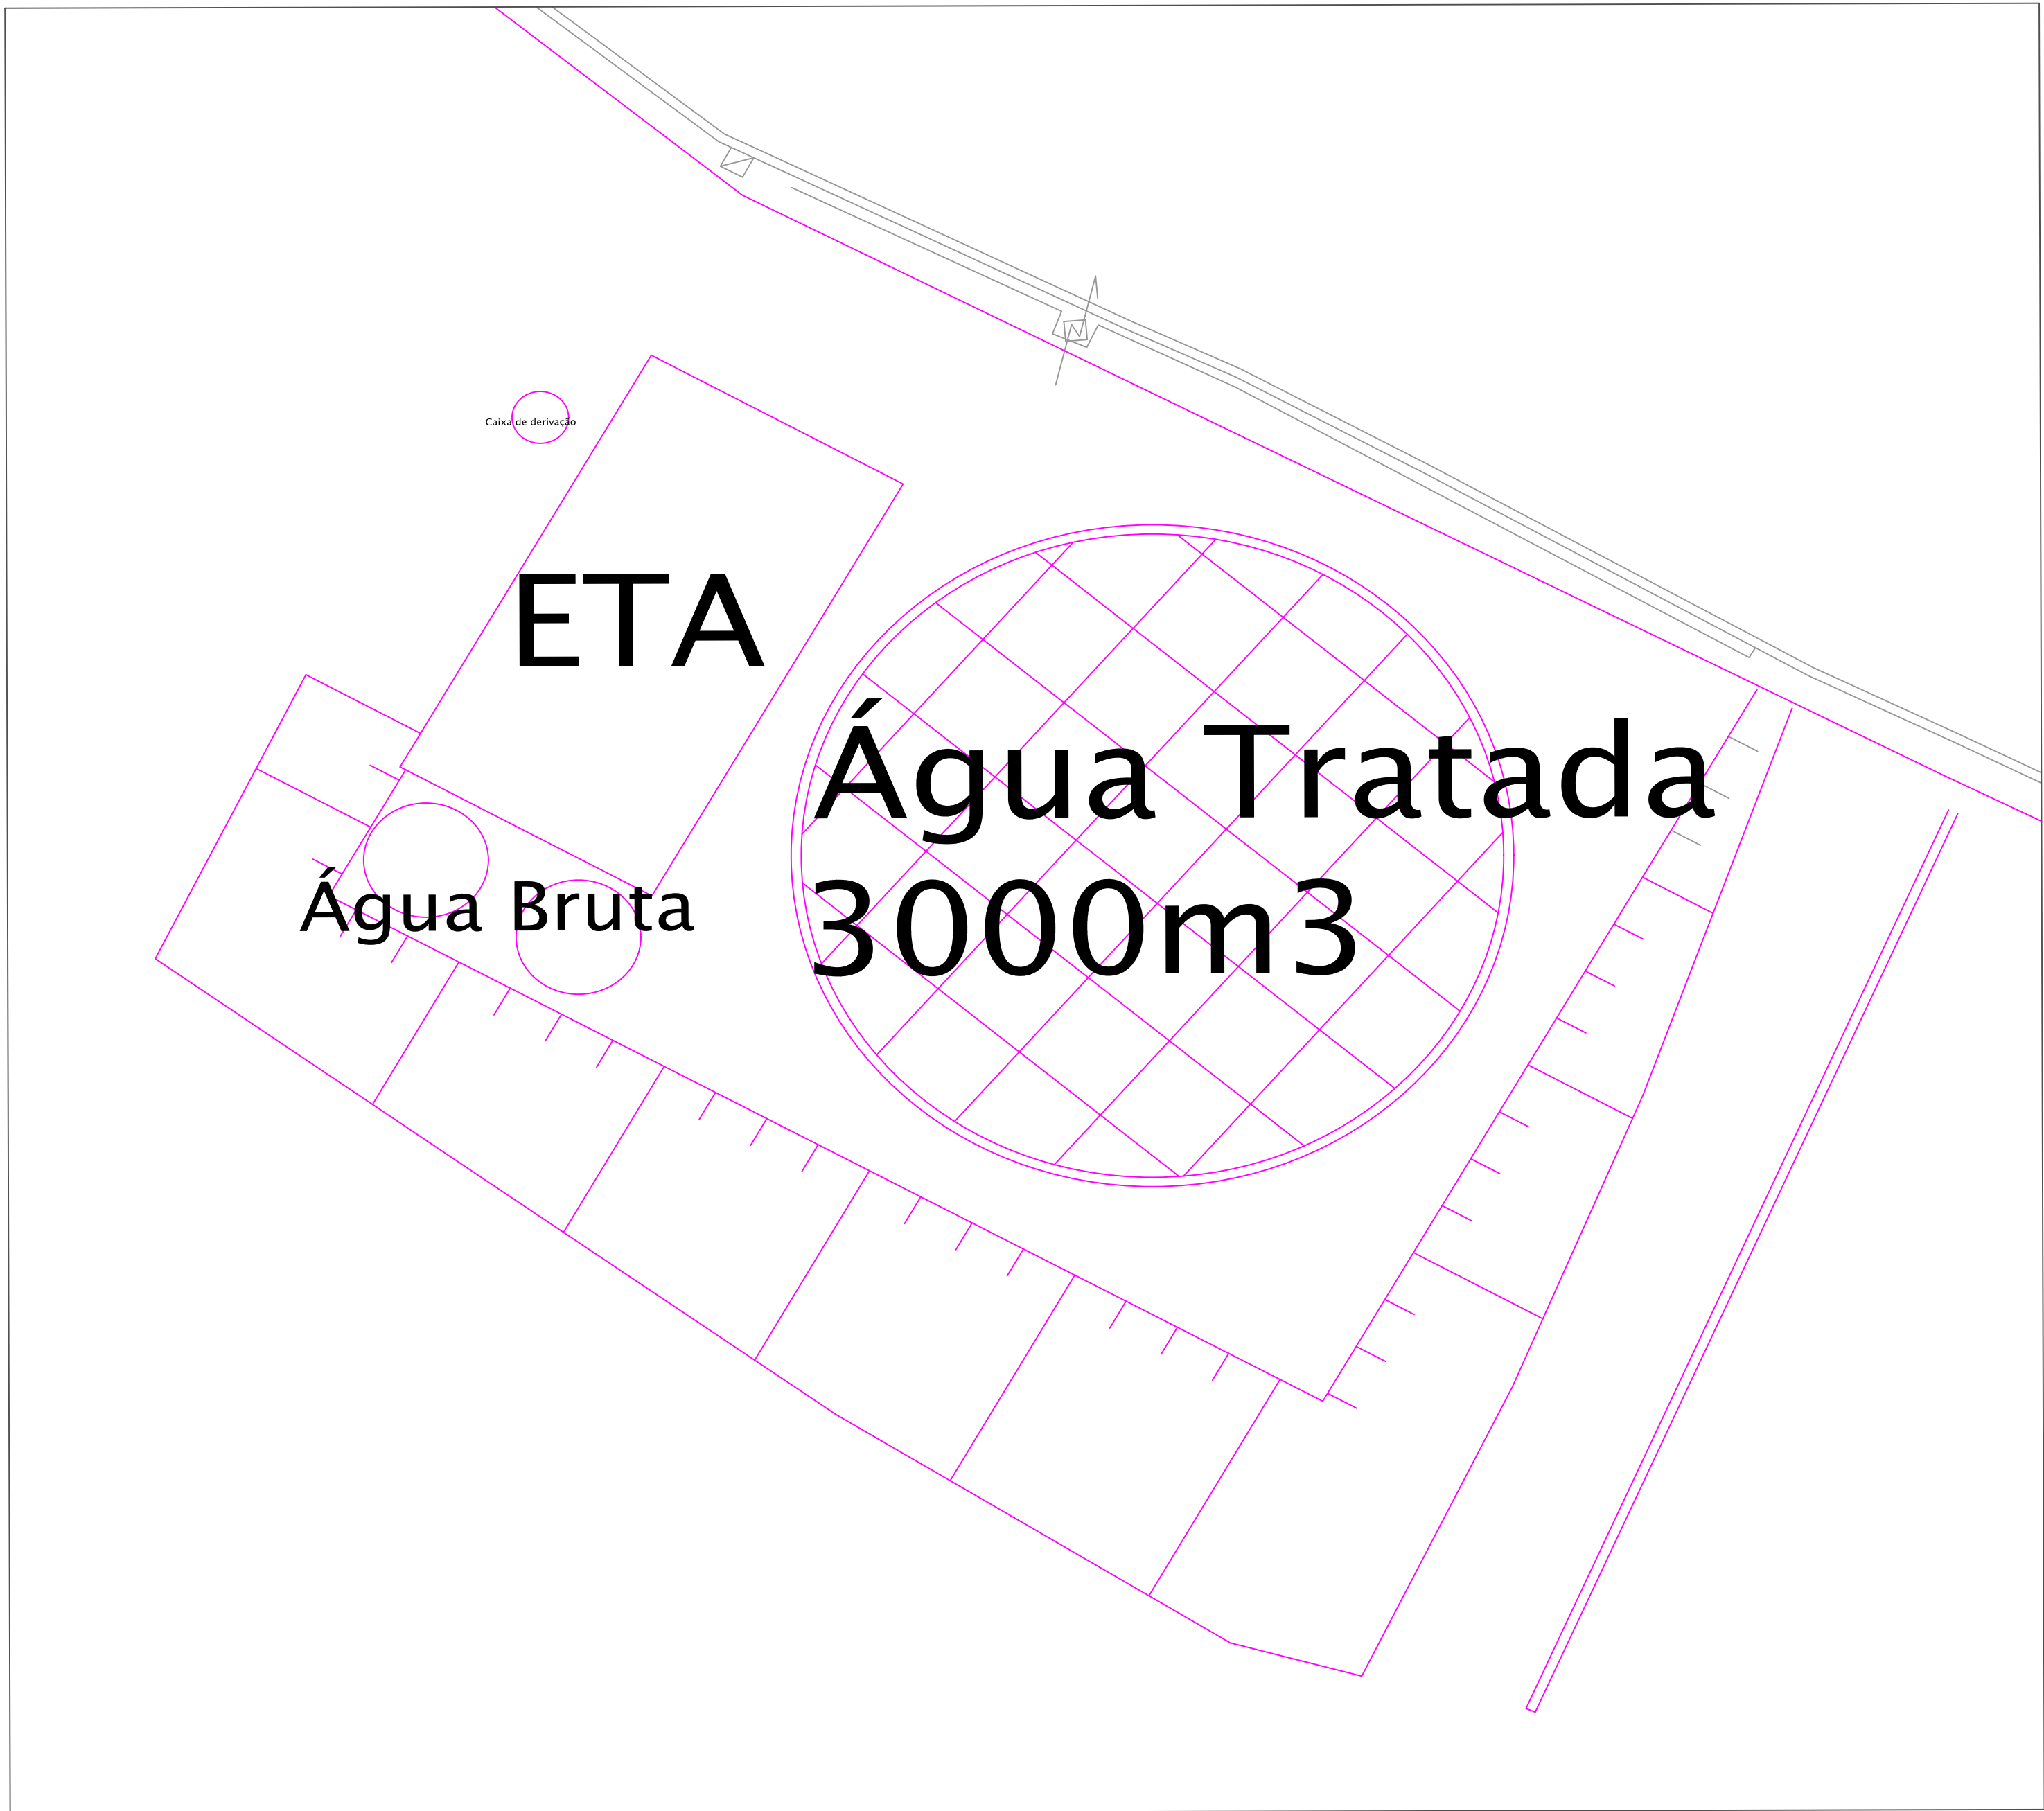


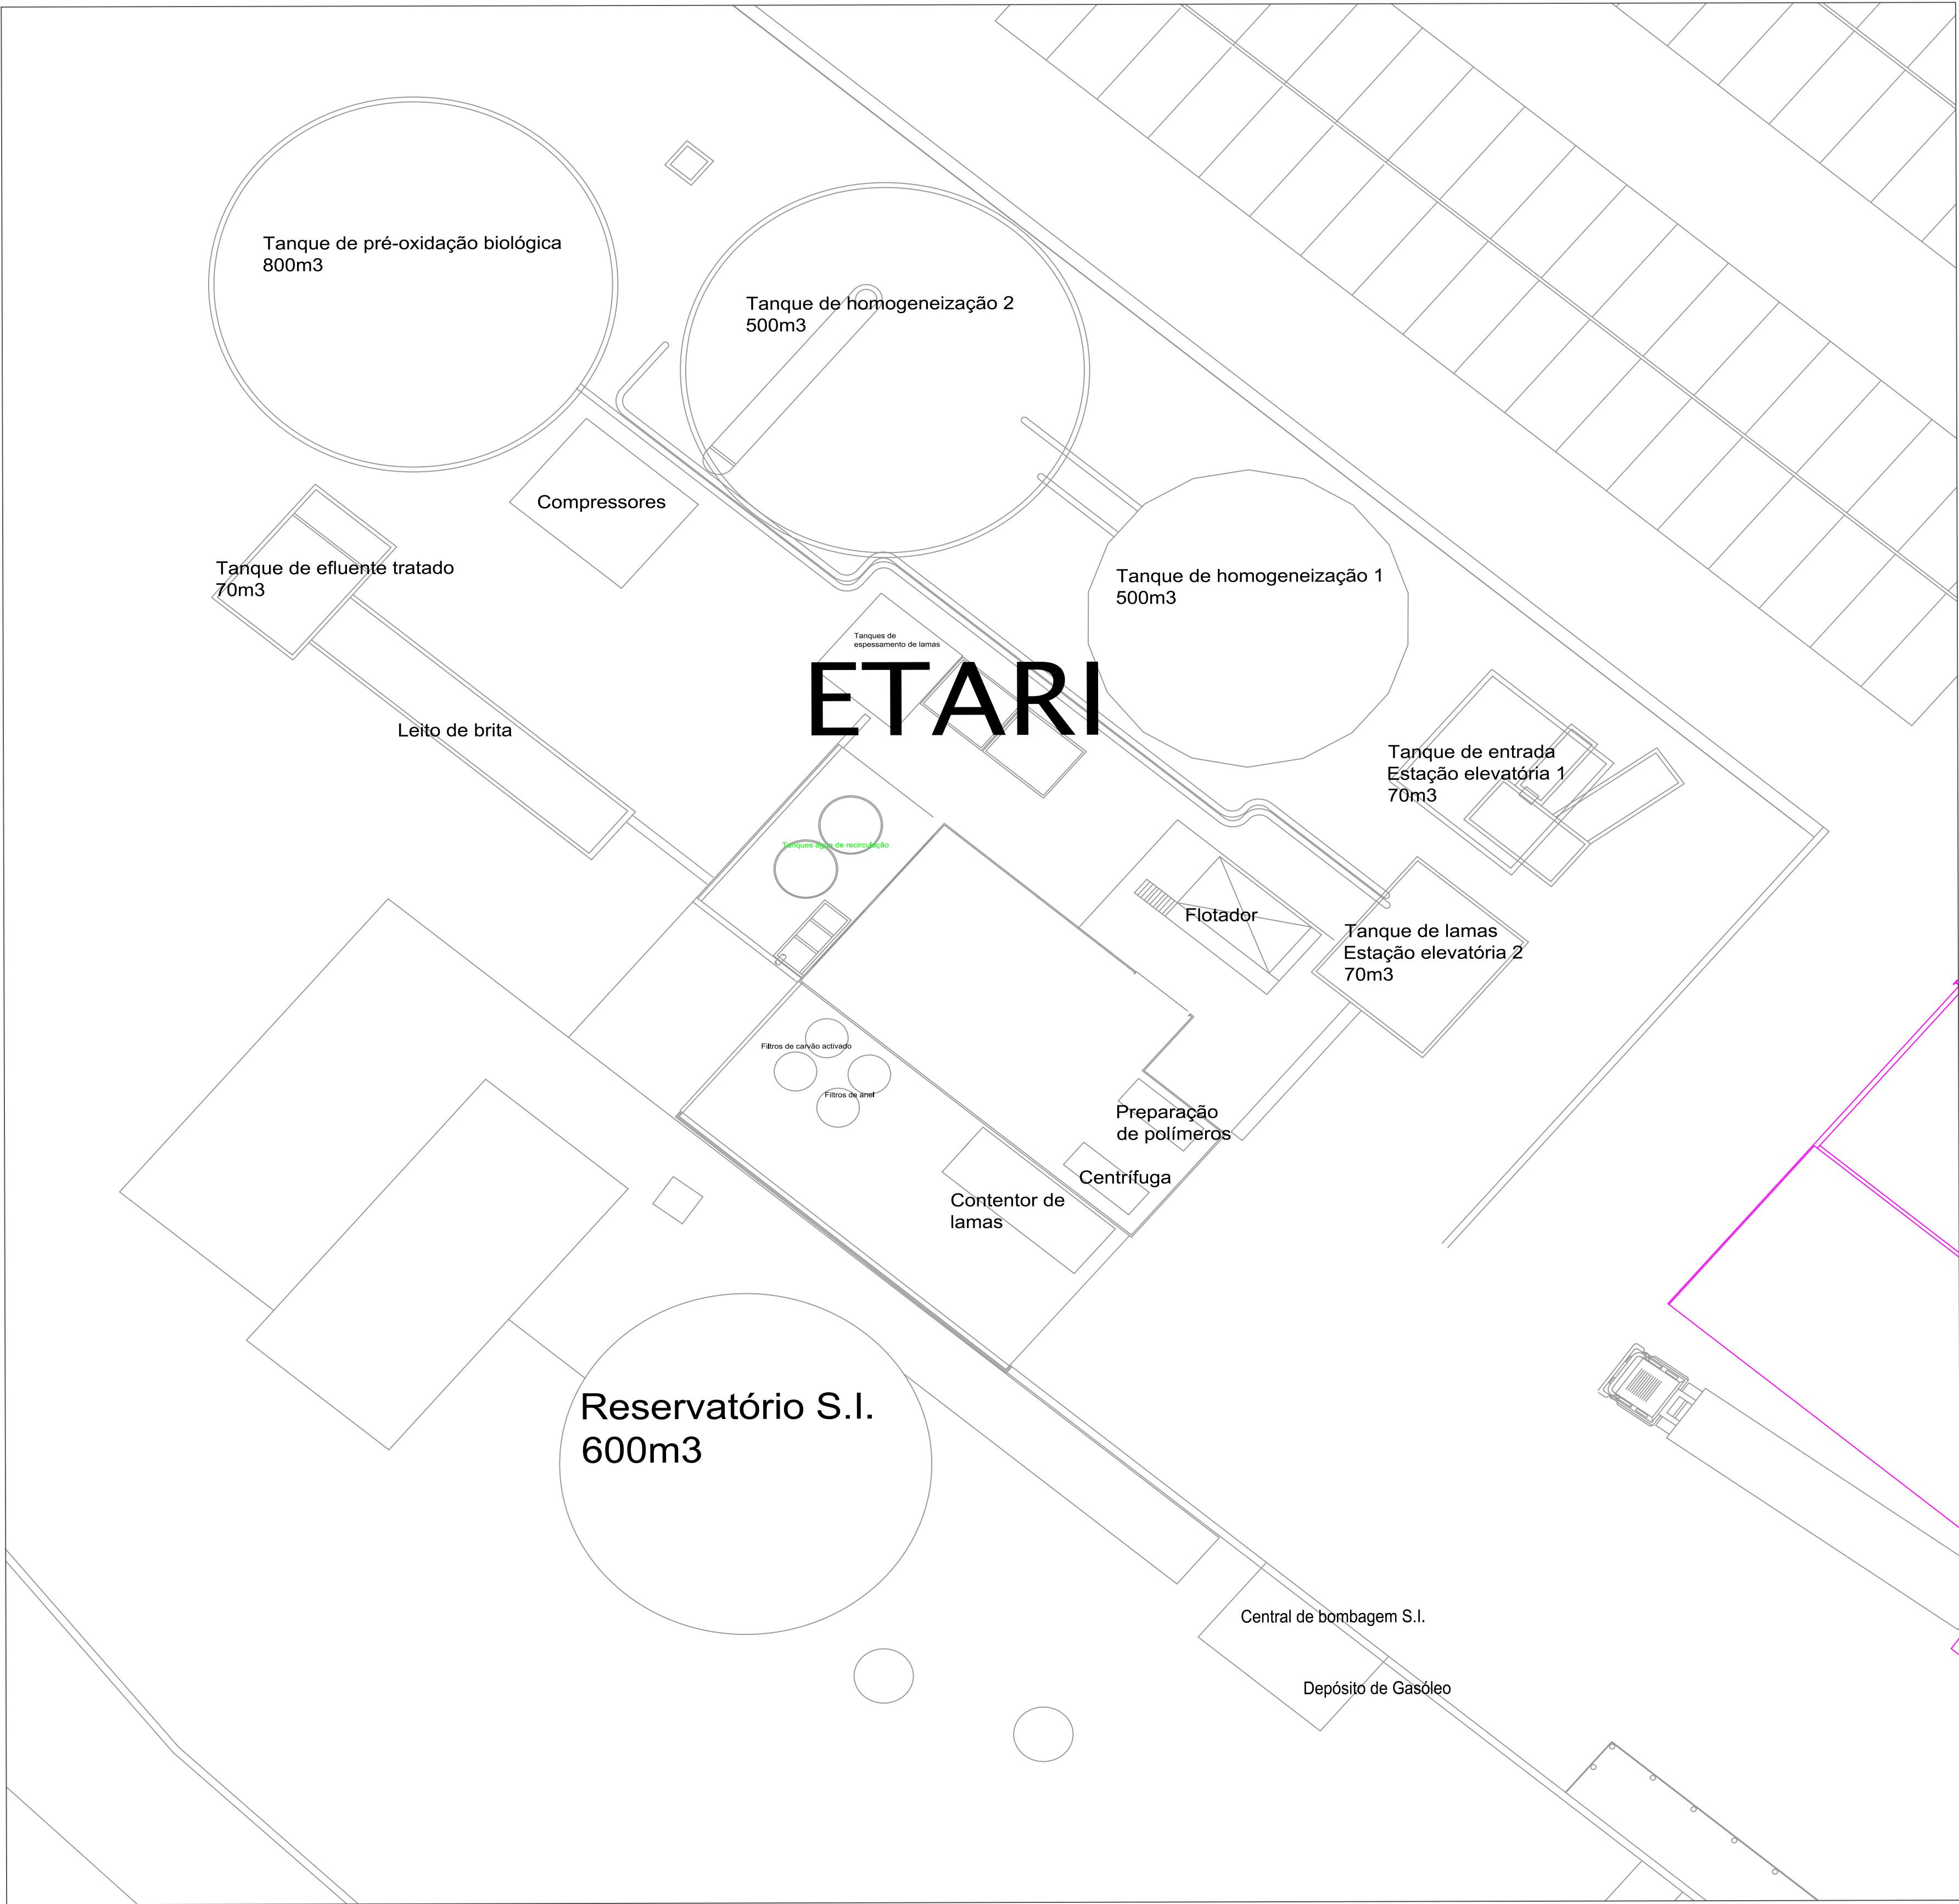

Notas

Legenda:

ETARI
ETA

2	Planta de Layout	19/03/2026
No.	Revision/Issue	Date

BORGSTENA

Estudo de Impacte
Ambiental

Projecto	Folha
Data 19/03/2026	1
Escala 1:500	