




SD-1
Área=0.34 m²

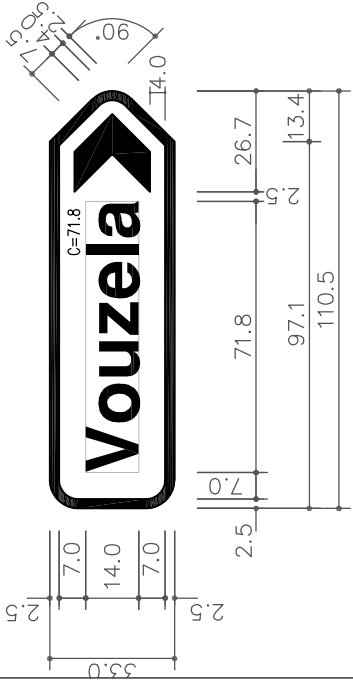


SD-2
Área=0.32 m²

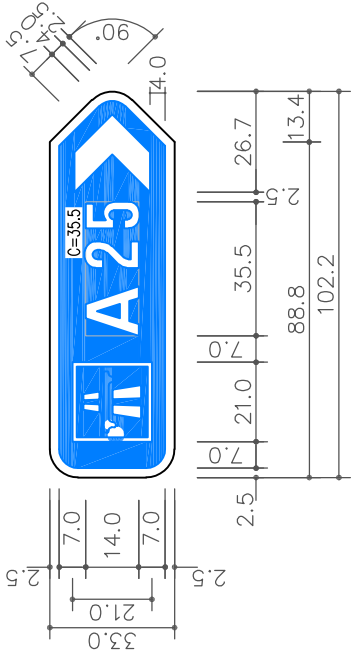


SD-3
Área=0.83 m²

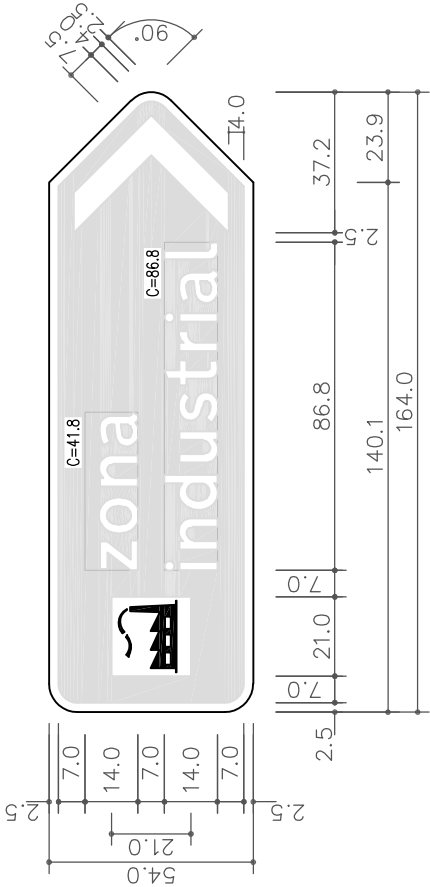


SD-4
Área=0.34 m²

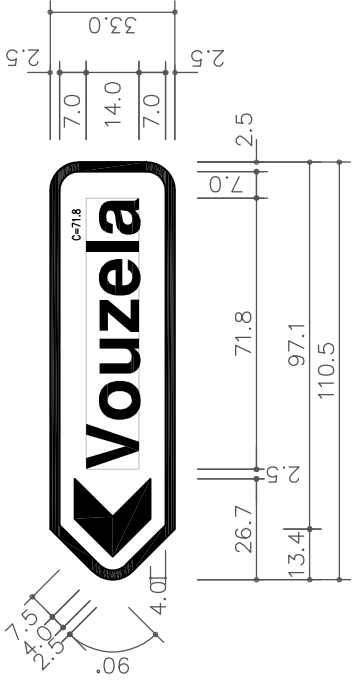

SD-5
Área=0.32 m²

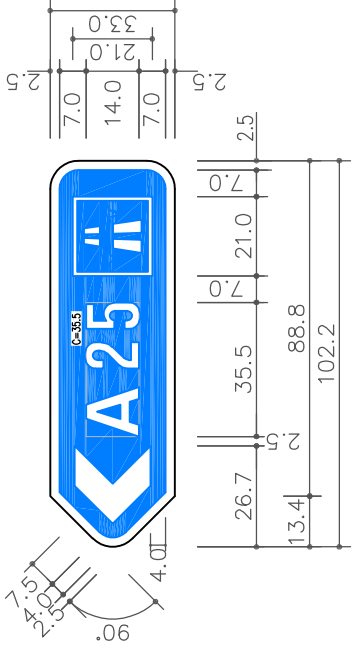

SD-6
Área=0.83 m²

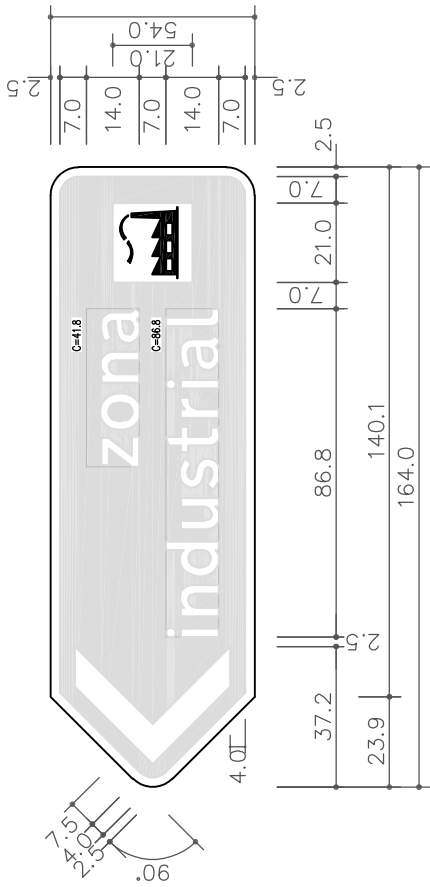

Escala 1:20