 
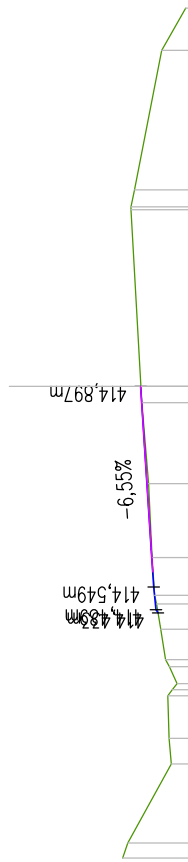
 
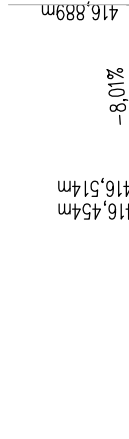




SECÇÃO N.º 9  
RASANTE : 413.021  
P.k. : 4+250.000  
ESCALA 1:200

[illegible]


SECÇÃO N.º 8  
RASANTE : 414.897  
P.k. : 4+225.000  
ESCALA 1:200

[illegible]

SECÇÃO N.º 7  
RASANTE : 416.889  
P.k. : 4+200.000  
ESCALA 1:200

 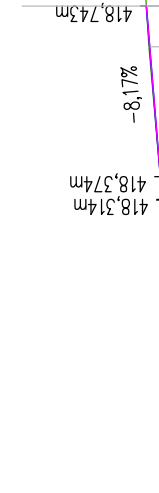[illegible]

SECÇÃO N.º 6  
RASANTE : 418.743  
P.k. : 4+175.000  
ESCALA 1:200

 

| COTAS TERRENO |        | DIST. EIXO PROJETO |         |
|---------------|--------|--------------------|---------|
| 418.35        | 418.21 | -8.294             | -12.917 |
| 418.13        | 417.90 | -7.794             |         |
| 417.84        | 417.84 | -7.552             |         |
| 417.88        | 417.84 | -7.501             |         |
| 418.16        | 417.88 | -7.389             |         |
| 418.20        | 418.16 | -7.010             |         |
| 418.31        | 418.20 | -6.609             |         |
| 418.39        | 418.31 | -5.245             |         |
|               | 418.39 | -4.345             |         |
|               |        | -3.509             |         |
|               |        | -4.509             |         |
|               |        | -5.124             |         |
|               |        | -5.109             |         |
|               |        | -3.509             |         |
|               |        | -1.068             |         |
|               | 418.67 | 0.000              |         |
|               | 418.74 | 0.000              |         |
|               | 418.99 | 3.752              |         |
|               | 419.02 | 4.428              |         |
|               | 418.51 | 6.361              |         |
|               | 418.06 | 8.156              |         |
|               | 417.17 | 10.000             |         |
|               |        |                    |         |