



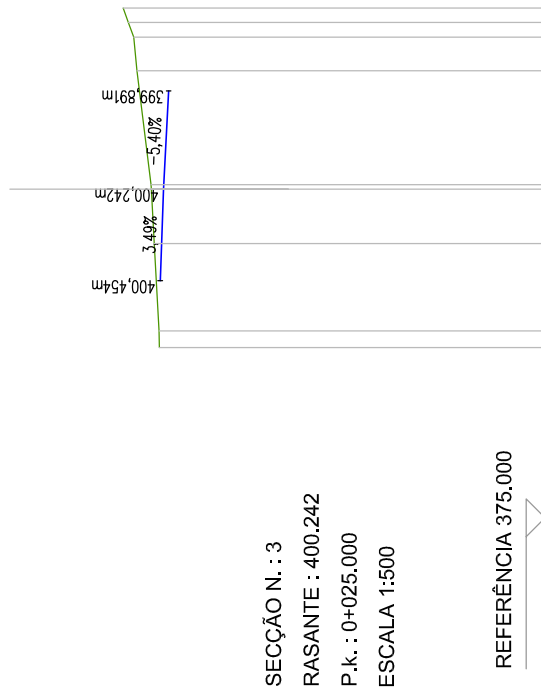


SECÇÃO N.º 3
RASANTE : 400.242
P.k. : 0+025.000
ESCALA 1:500

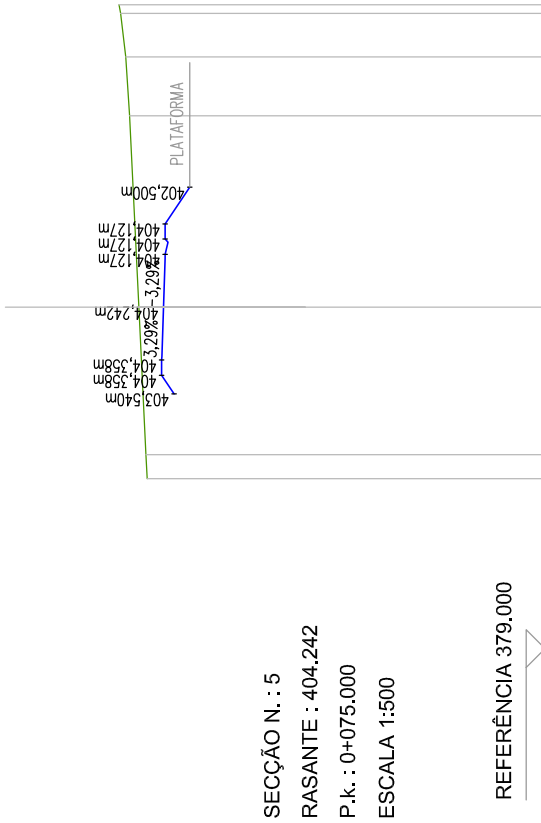


SECÇÃO N.º 5
RASANTE : 404.242
P.k. : 0+075.000
ESCALA 1:500

COTAS TERRENO	400,51	-10,485	6,498	401,05
	400,53	-9,377	0,000	401,04
	400,84	-3,604	0,000	401,88
	402,56	7,814	0,000	402,20
	402,90	11,012	0,000	402,56

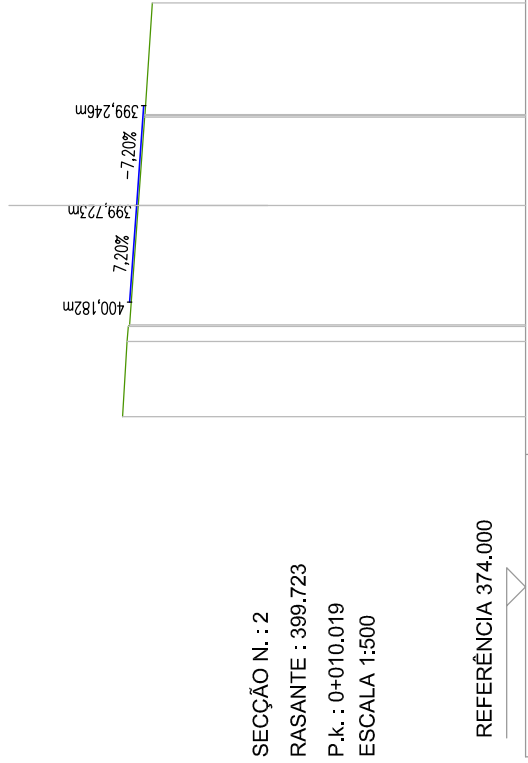[illegible]

SECÇÃO N.: 2
RASANTE : 399.723
P.k.: 0+010.019
ESCALA 1:500

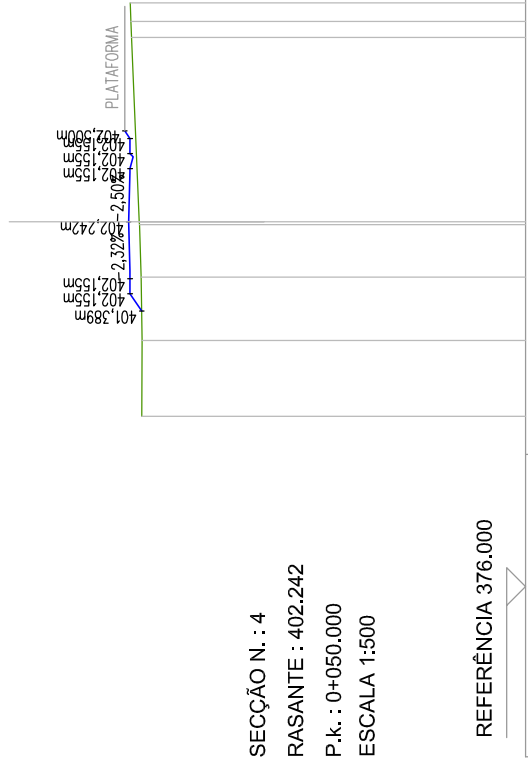

SECÇÃO N.º 4
RASANTE : 402.242
P.k. : 0+050.000
ESCALA 1:500

COTAS TERRENO	
400.65	13.962
400.35	8.977
400.26	7.983
400.19	7.879
399.62	0.000
399.19	5.841
399.18	5.945
398.69	13.395

[illegible]