
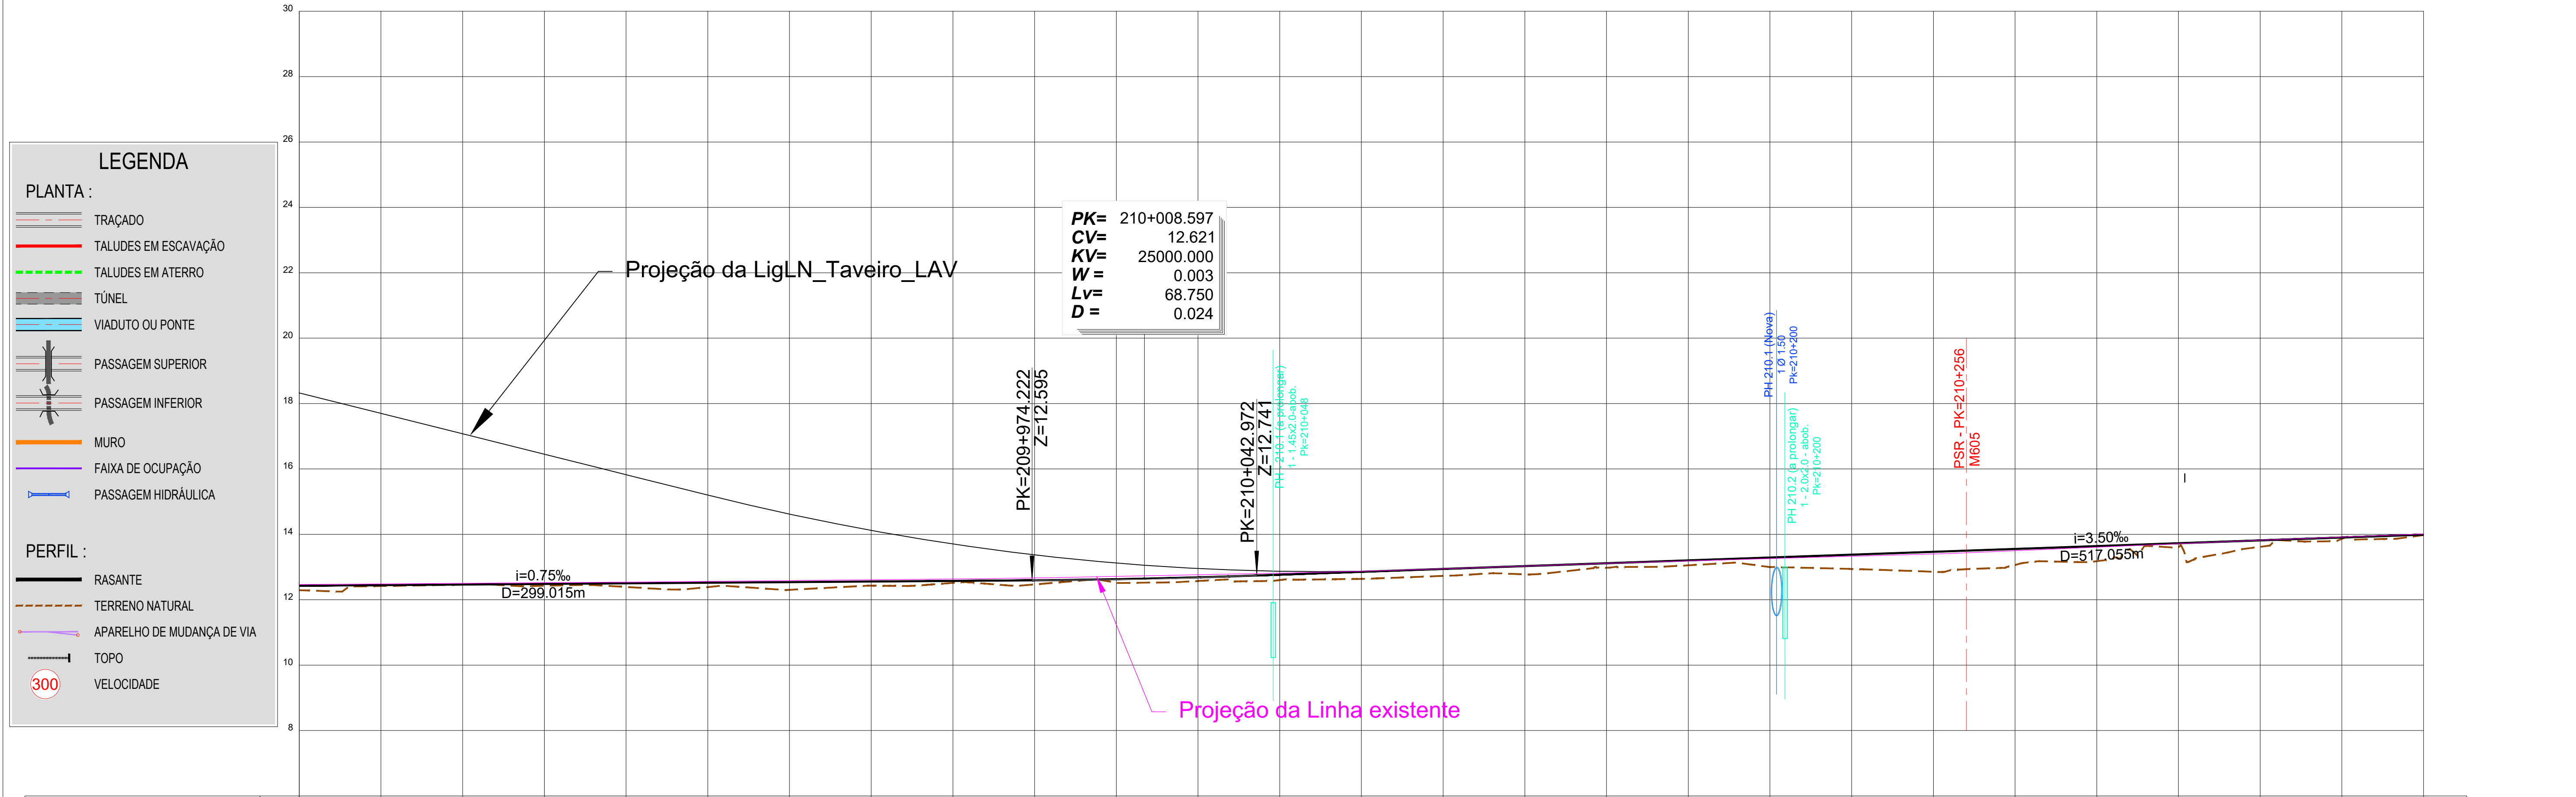


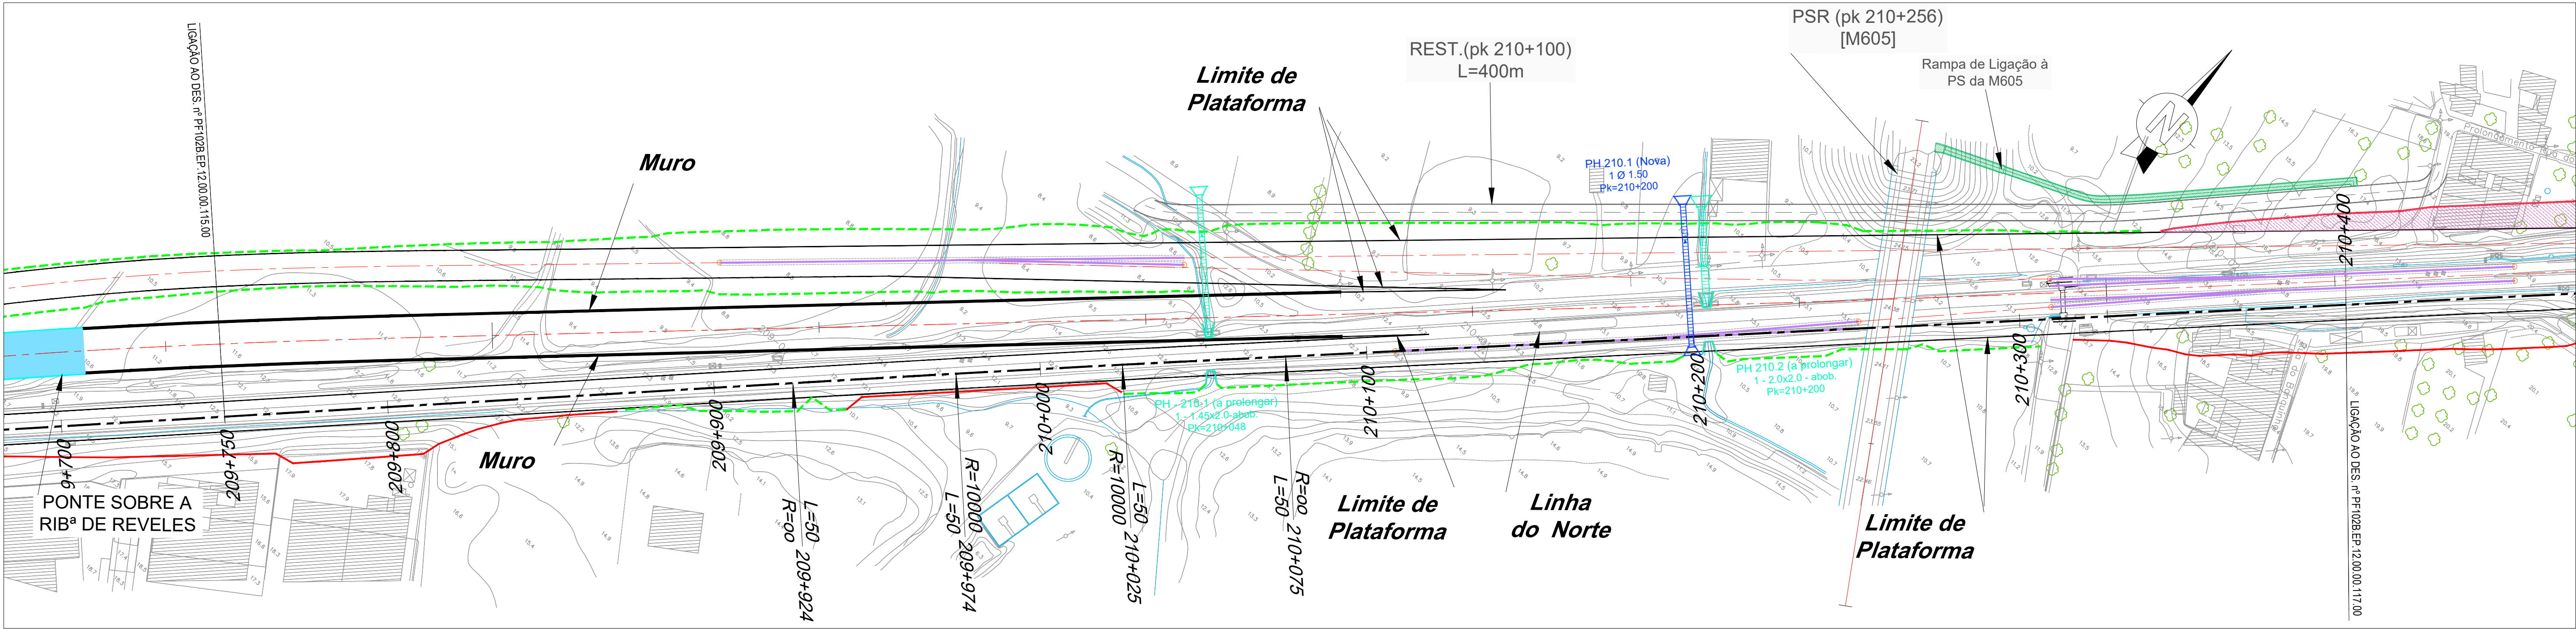

PONTO QUILOMÉTRICO (PK)		209+750	209+800	209+900	210+000	210+100	210+200	210+300	210+400																				
COTAS	TERRENO	12.291	12.418	12.460	12.427	12.391	12.386	12.302	12.429	12.515	12.468	12.523	12.573	12.602	12.638	12.728	12.776	12.981	13.054	13.001	12.940	12.856	13.065	13.180	13.614	13.618	13.861	13.976	
	RASANTE	12.427	12.446	12.464	12.483	12.502	12.521	12.539	12.558	12.577	12.596	12.628	12.665	12.766	12.853	12.941	13.028	13.116	13.203	13.291	13.378	13.466	13.553	13.641	13.728	13.816	13.903	13.991	
ELEMENTOS DE VIA E VELOCIDADES																													
DIAGRAMA DE CURVATURAS		L=471.755 R= 00										A=707.107 L=50.000		R=10000.000 L=51.005		A=707.107 L=50.000		L=399.873 R= 00											

REV	DESCRIÇÃO	ASS	DATA

PROJETO	NOME	RUB	DATA

Nº SAP	DESENHO Nº	Nº de Ficheros	ESCALAS	FOLHA
	PF102B.EP.12.00.00.116.00		1/1000 (A1) 1/2000 (A3)	02/03