
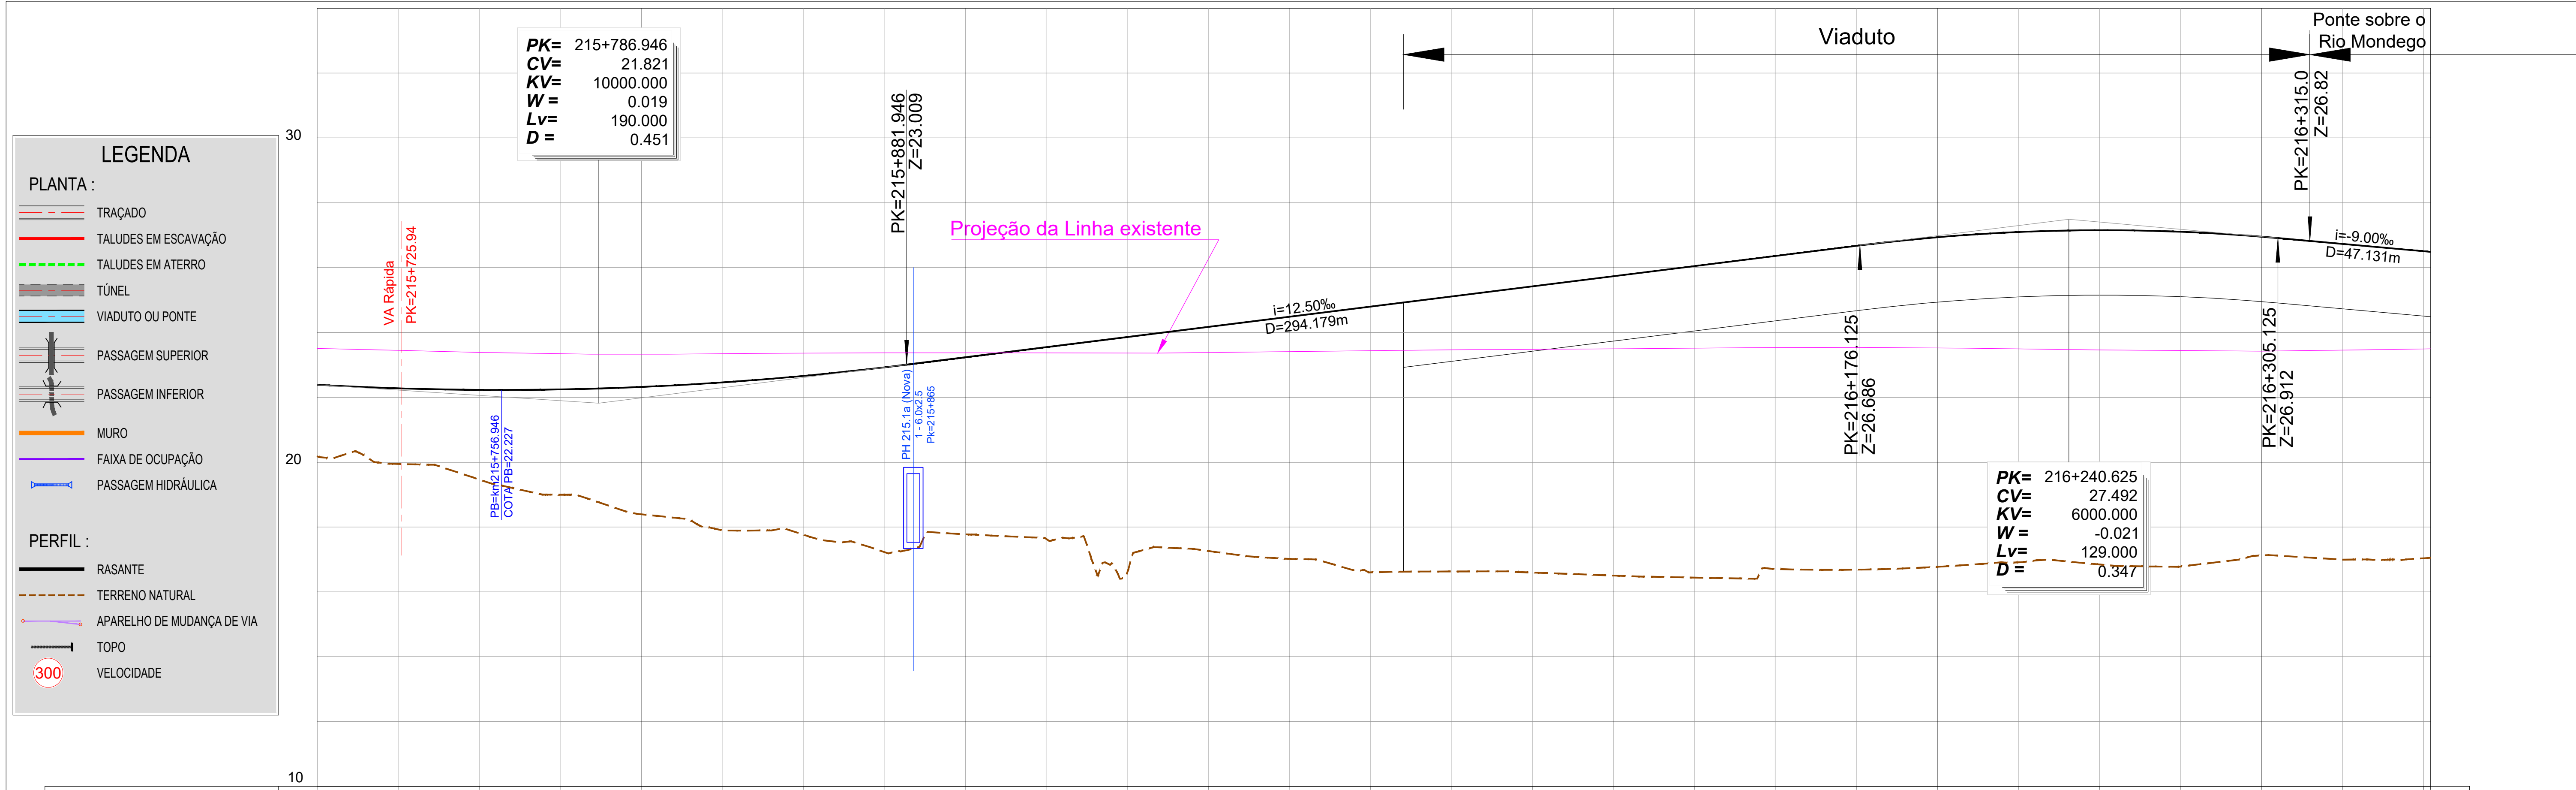


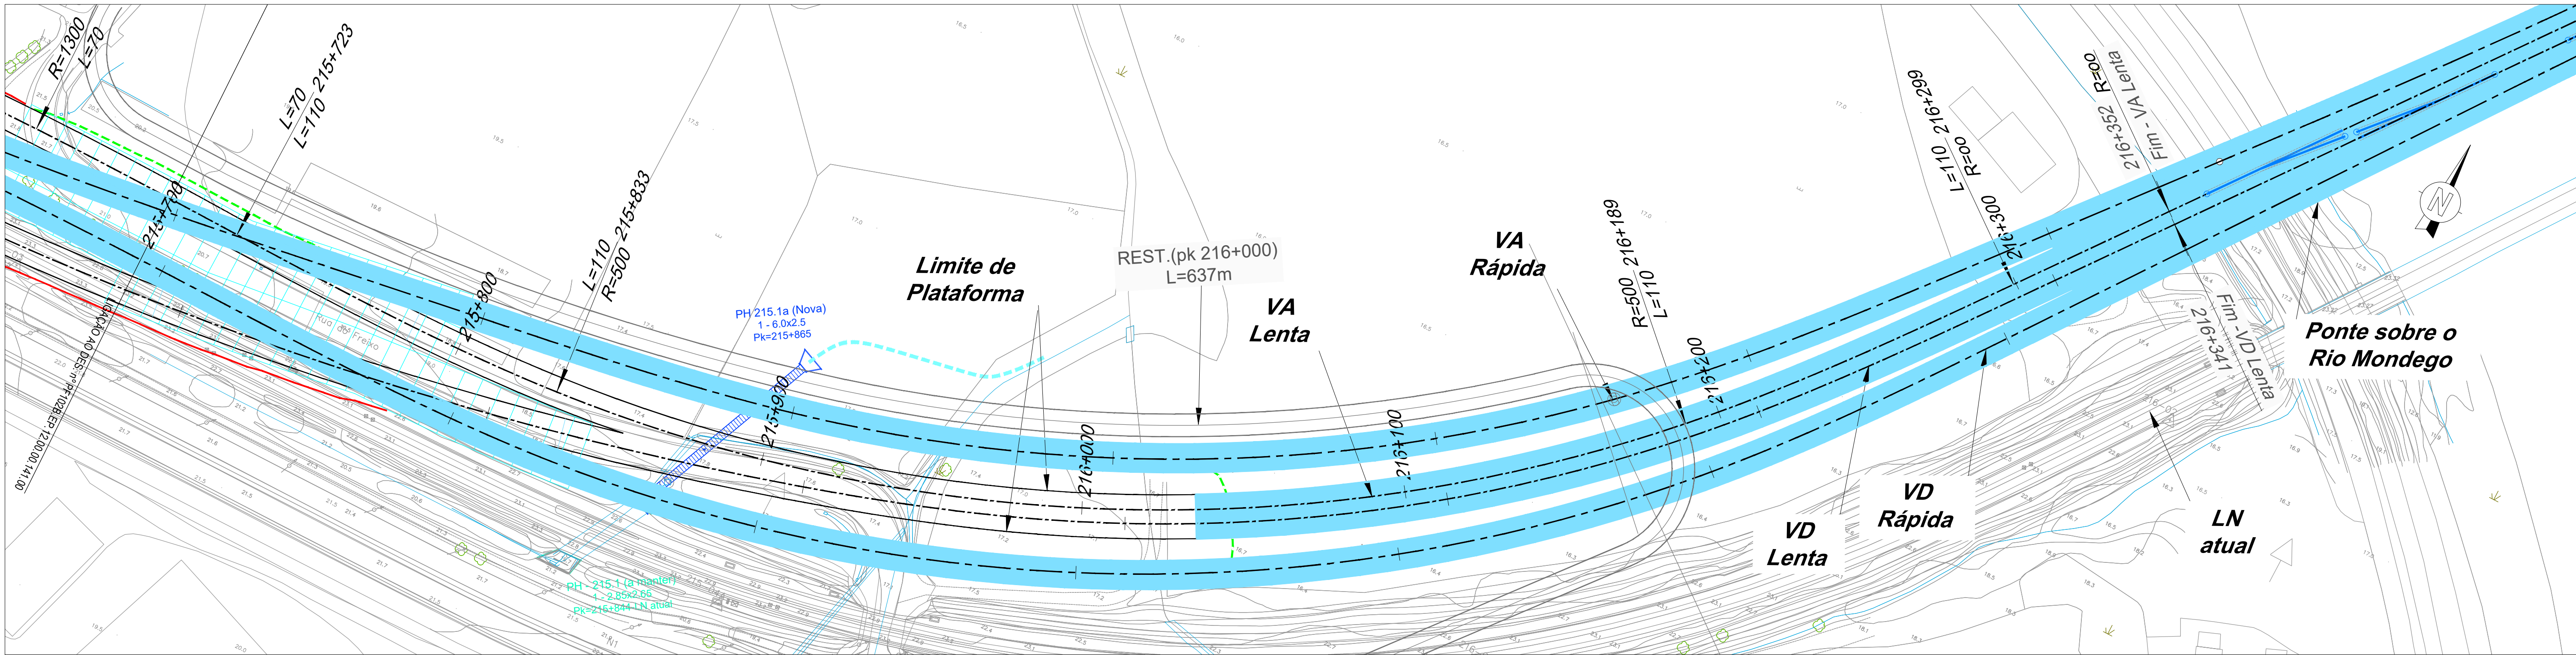

PONTO QUILOMÉTRICO (PK)		215+700		215+800				215+900				216+000				216+100				216+200				216+300				216+352																													
COTAS	TERRENO RASANTE	20.181	22.390	19.945	22.278	19.466	22.230	18.997	22.244	18.394	22.320	17.898	22.459	17.768	22.660	17.231	22.924	17.775	23.234	17.635	23.547	16.592	23.859	17.263	24.172	17.018	24.484	16.602	24.797	16.630	25.109	16.596	25.422	16.503	25.734	16.441	26.047	16.707	26.359	16.685	26.672	16.773	26.937	16.911	27.098	16.846	27.155	16.781	27.107	17.123	26.956	16.994	26.793	17.036	26.508	17.052	26.487
		22.390	22.278	22.230	22.244	22.320	22.459	22.660	22.924	23.234	23.547	23.859	24.172	24.484	24.797	25.109	25.422	25.734	26.047	26.359	26.672	26.937	27.098	27.155	27.107	26.956	26.793	26.508	26.487																												
ELEMENTOS DE VIA E VELOCIDADES		140 VA Rápida VA Lenta VD Lenta VD Rápida 215+833.242 110 VA Rápida VA Lenta VD Lenta VD Rápida 110 VA Rápida VA Lenta VD Lenta VD Rápida	
DIAGRAMA DE CURVATURAS		A=301.662 L=70.000 A=234.521 L=110.000 R=500.000 L=355.957 A=234.521 L=110.000 L=53.056 R= 00	