
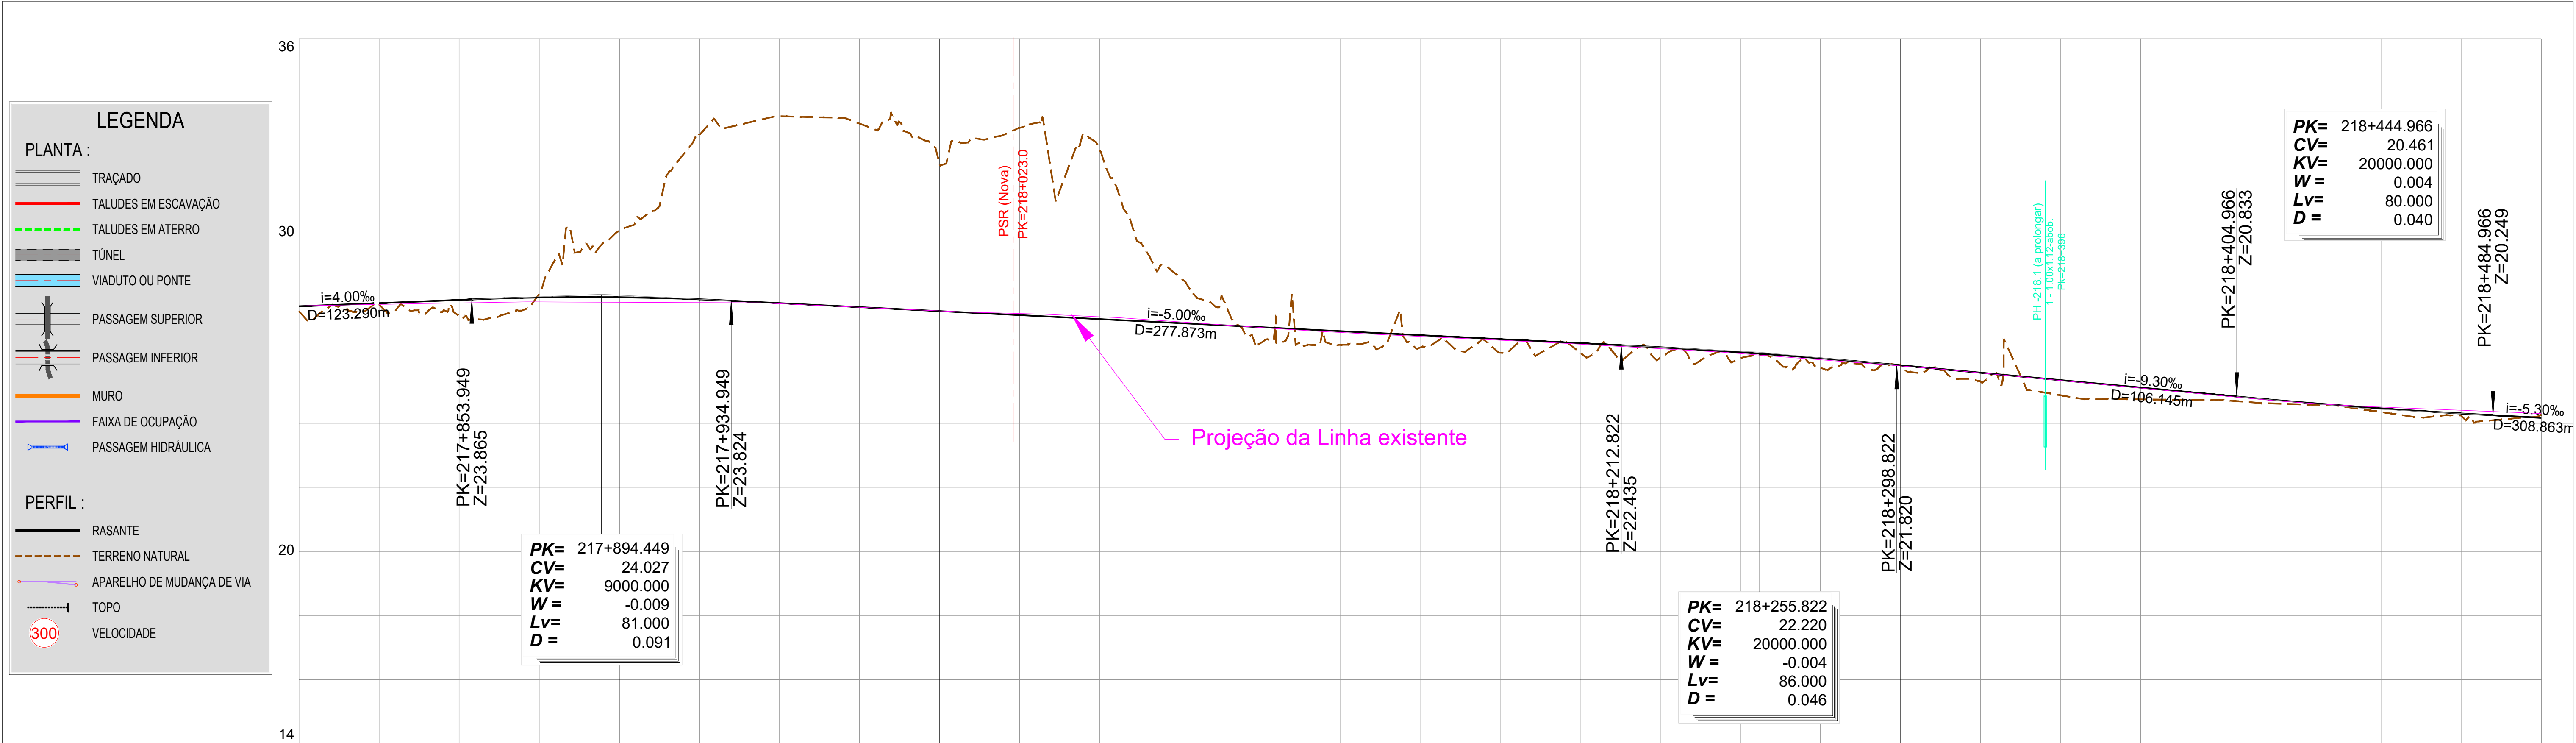


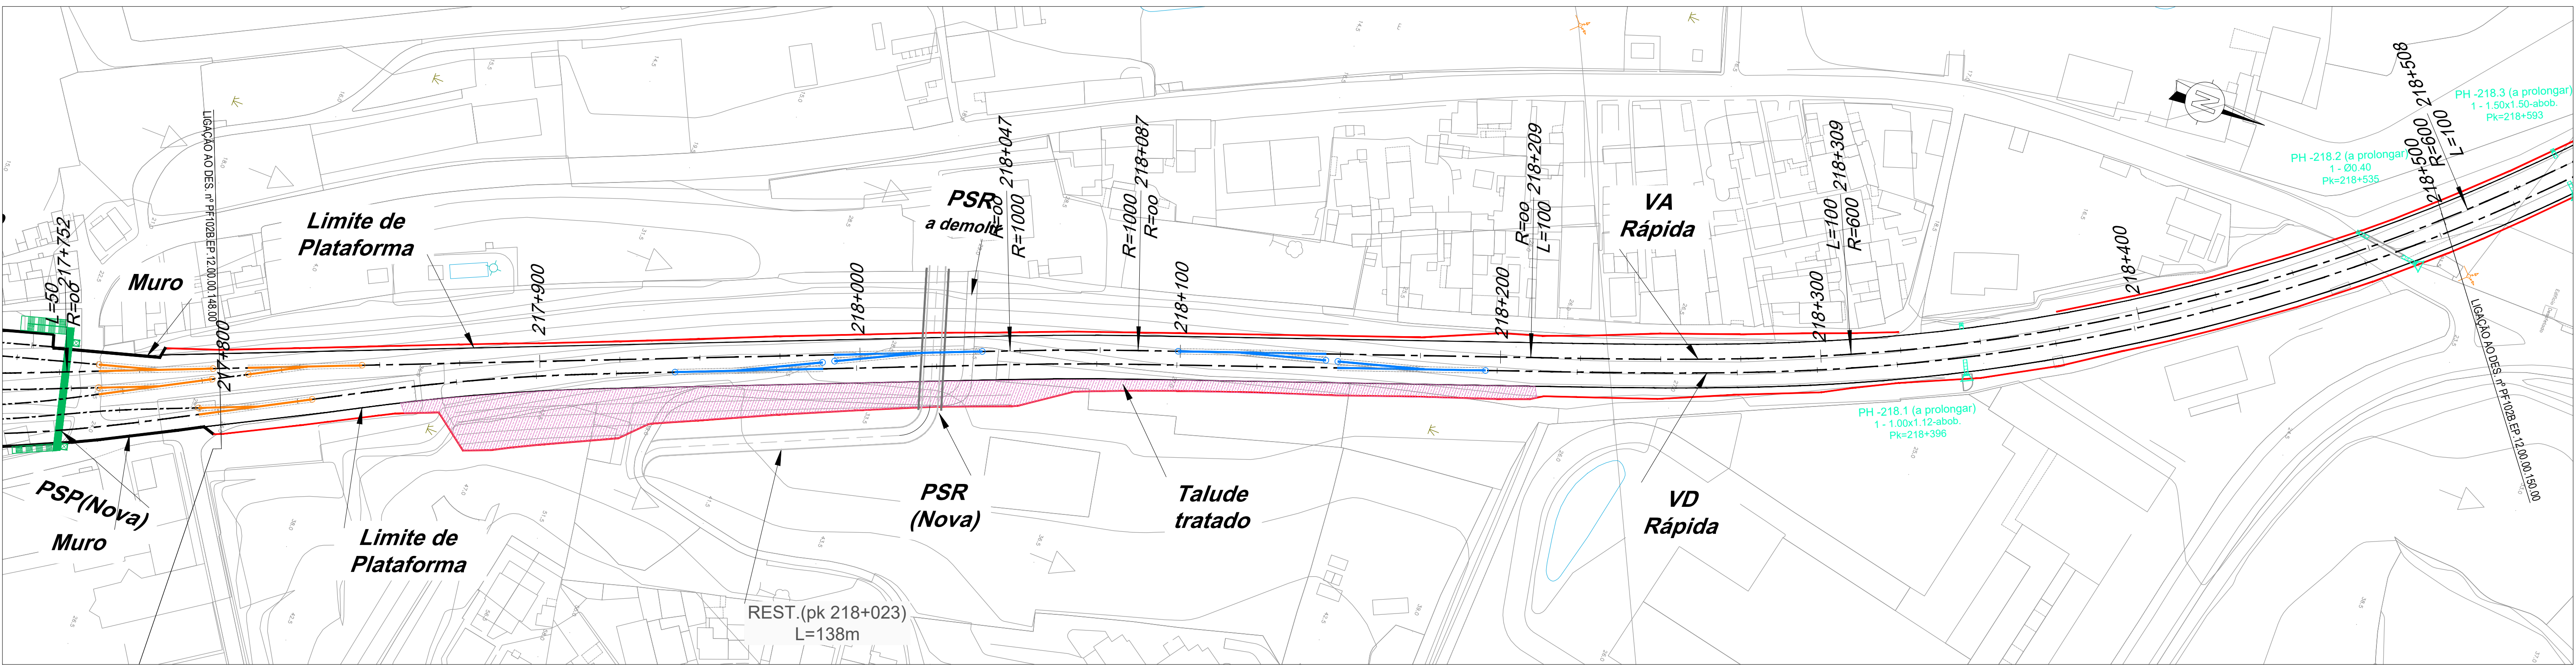

PONTO QUILOMÉTRICO (PK)		217+800		217+900		218+000		218+100		218+200		218+300		218+400		218+500	
COTAS	TERRENO	23.495															
	RASANTE	23.649															
ELEMENTOS DE VIA E VELOCIDADES		45	AMV Tg 0.11 1668	VA Rápida	80		60	AMV Tg 0.0728 1668	120		AMV Tg 0.0728 1668	60	AMV Tg 0.0728 1668	VA Rápida			120
			AMV Tg 0.11 1668	VD Rápida			AMV Tg 0.0728 1668				AMV Tg 0.0728 1668		VD Rápida				VD Rápida
DIAGRAMA DE CURVATURAS		217+811	217+846			217+992		218+038		218+100		218+146					
		L=294.474 R= 00					R=1000.000 L=39.981		L=122.616 R= 00				A=244.949 L=100.000		R=600.000 L=198.604		