
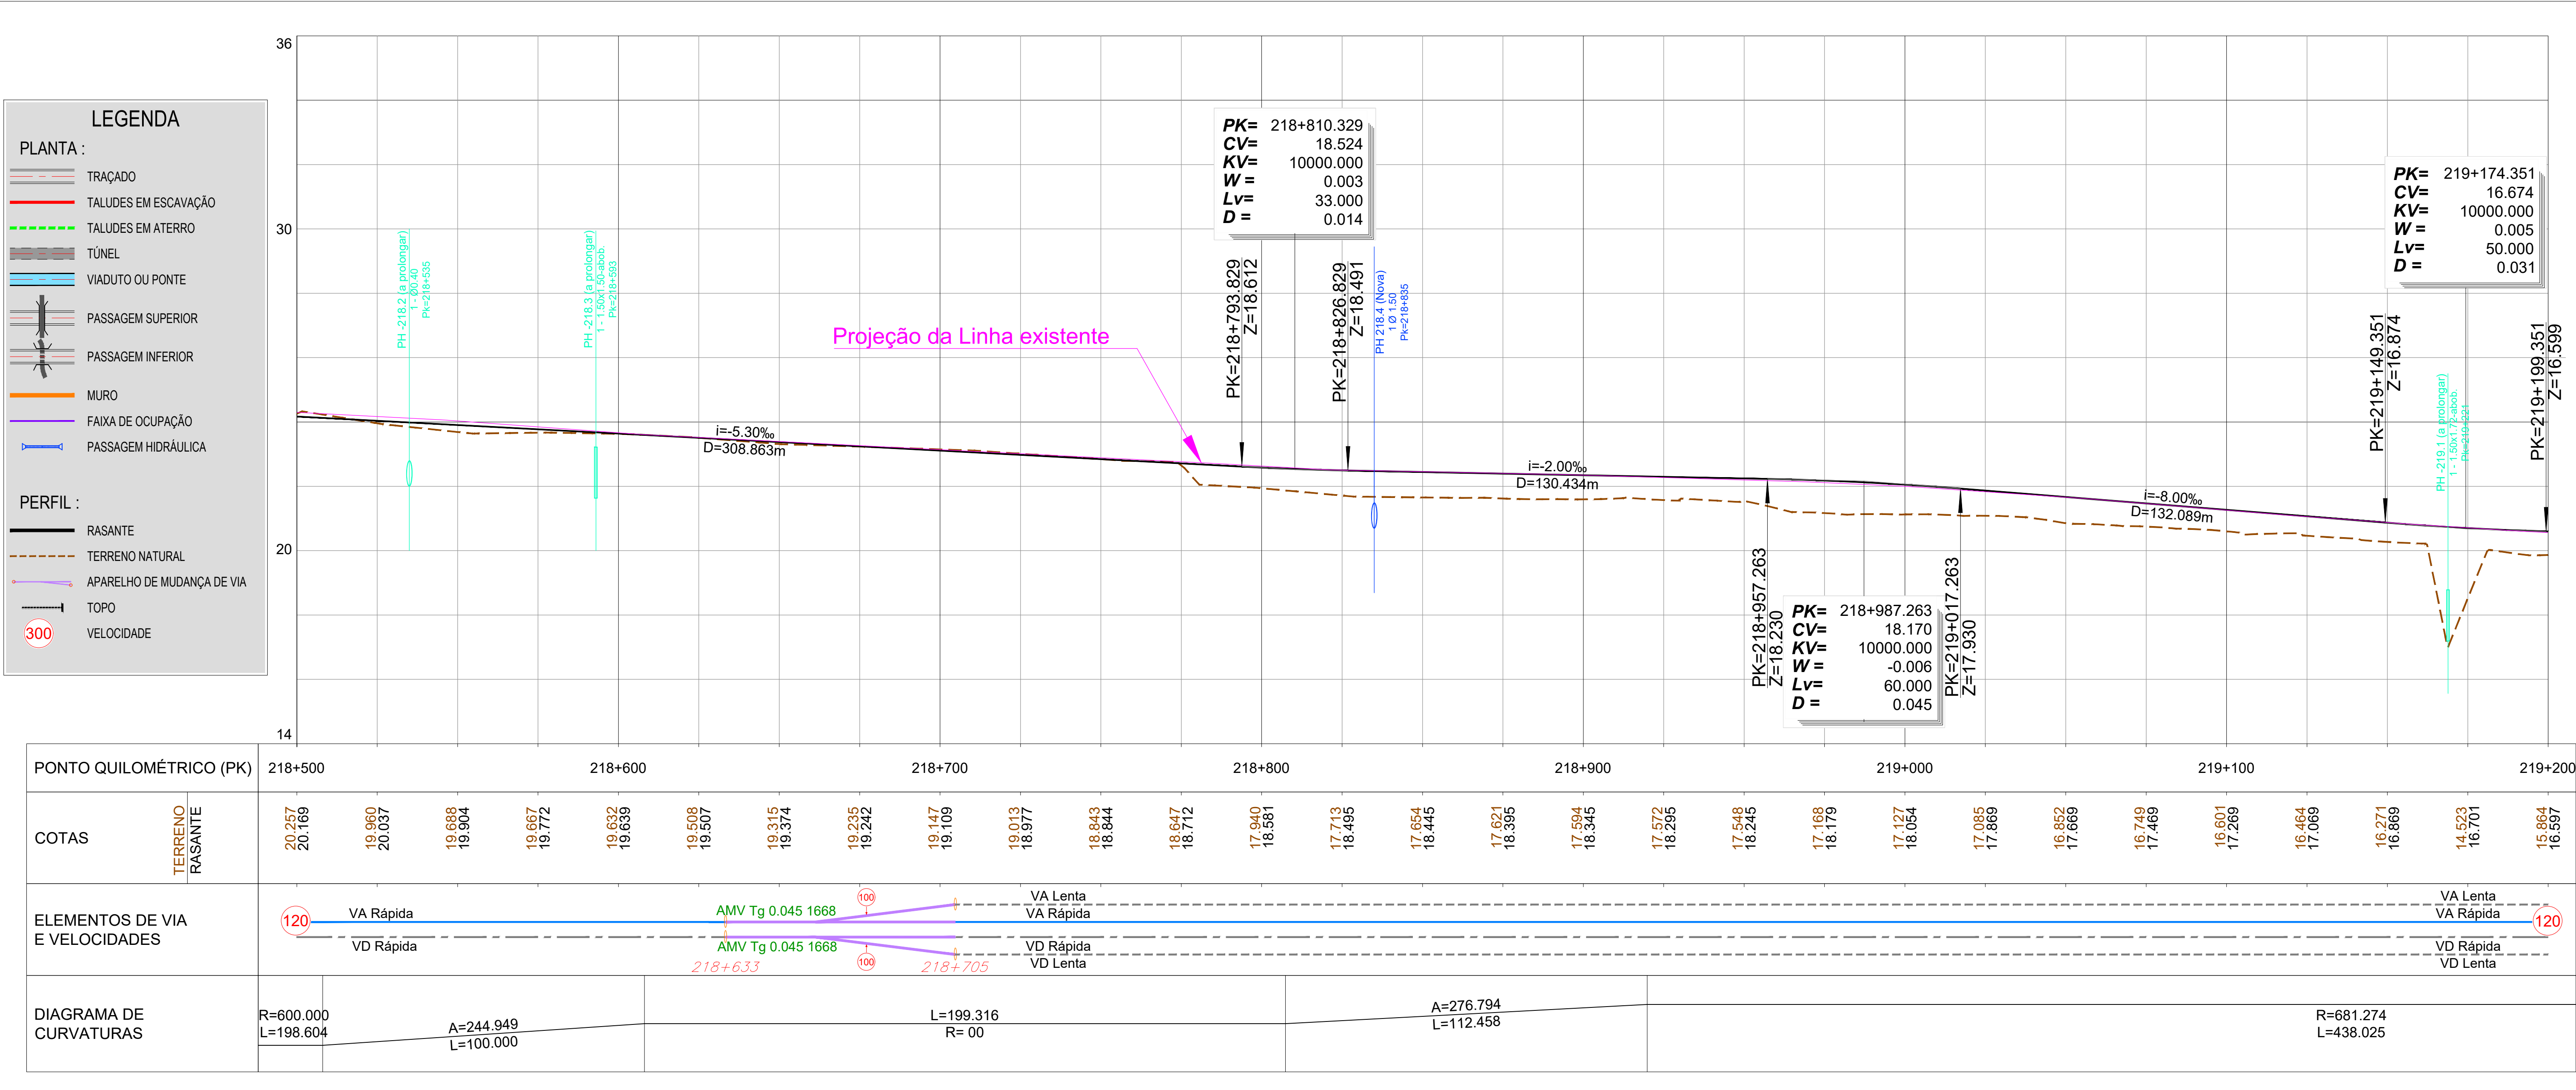


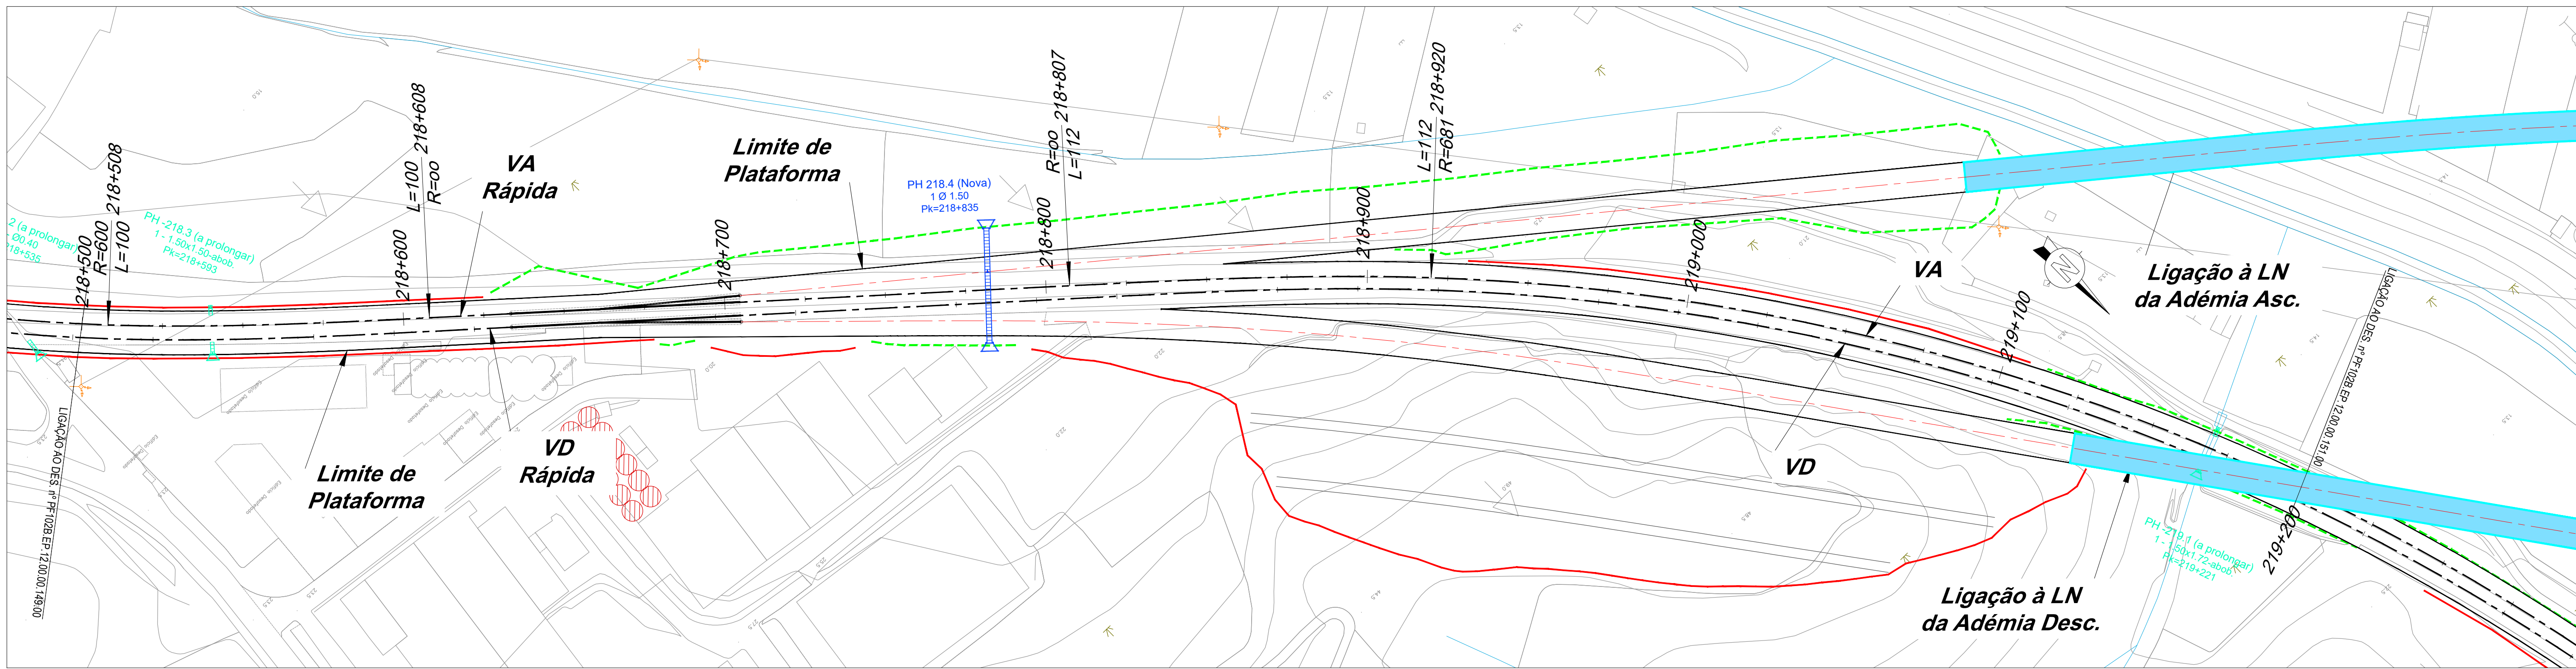

PONTO KILOMÉTRICO (PK)		218+500	218+600	218+700	218+800	218+900	219+000	219+100	219+200
DIAGRAMA DE CURVATURAS		R=600.000	A=244.949	L=198.604	L=199.316	R=00	A=276.794	L=112.458	R=681.274