
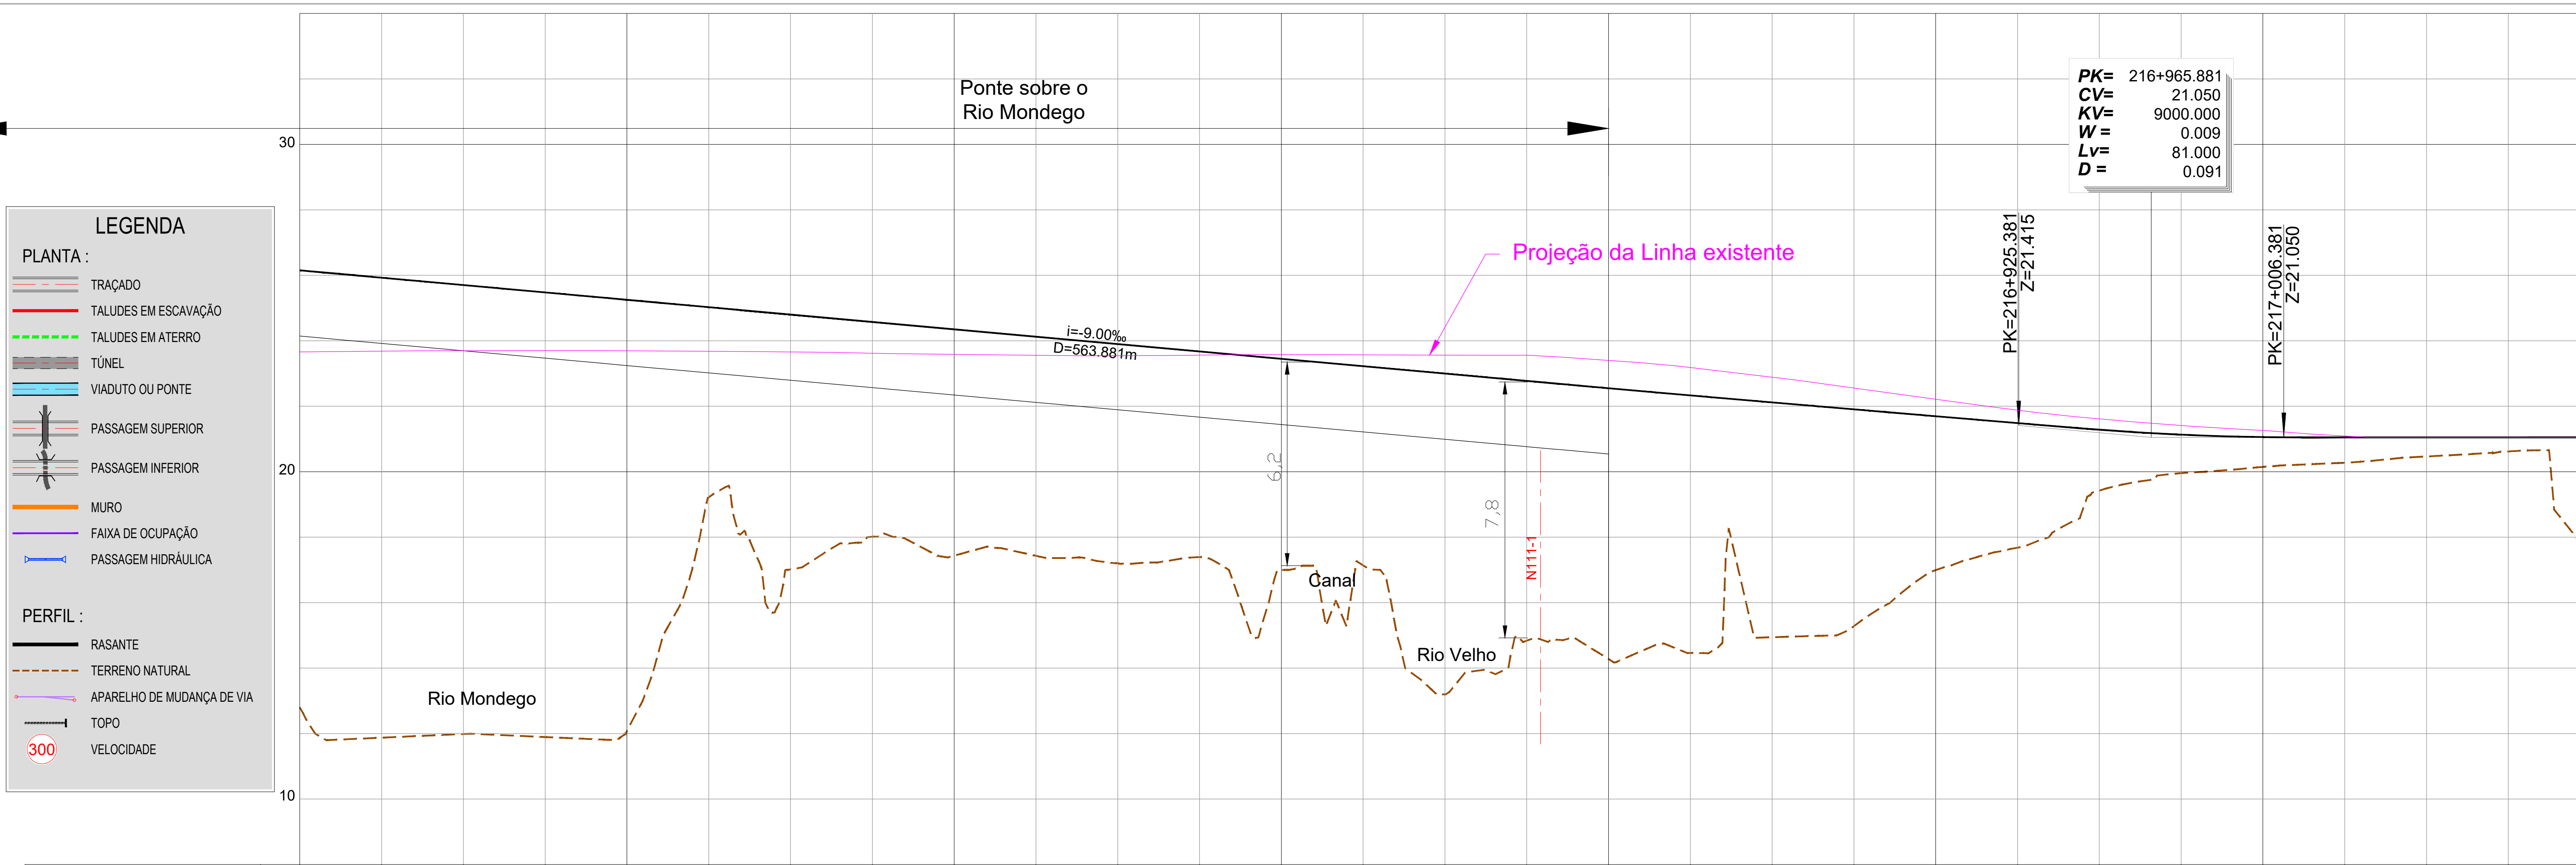


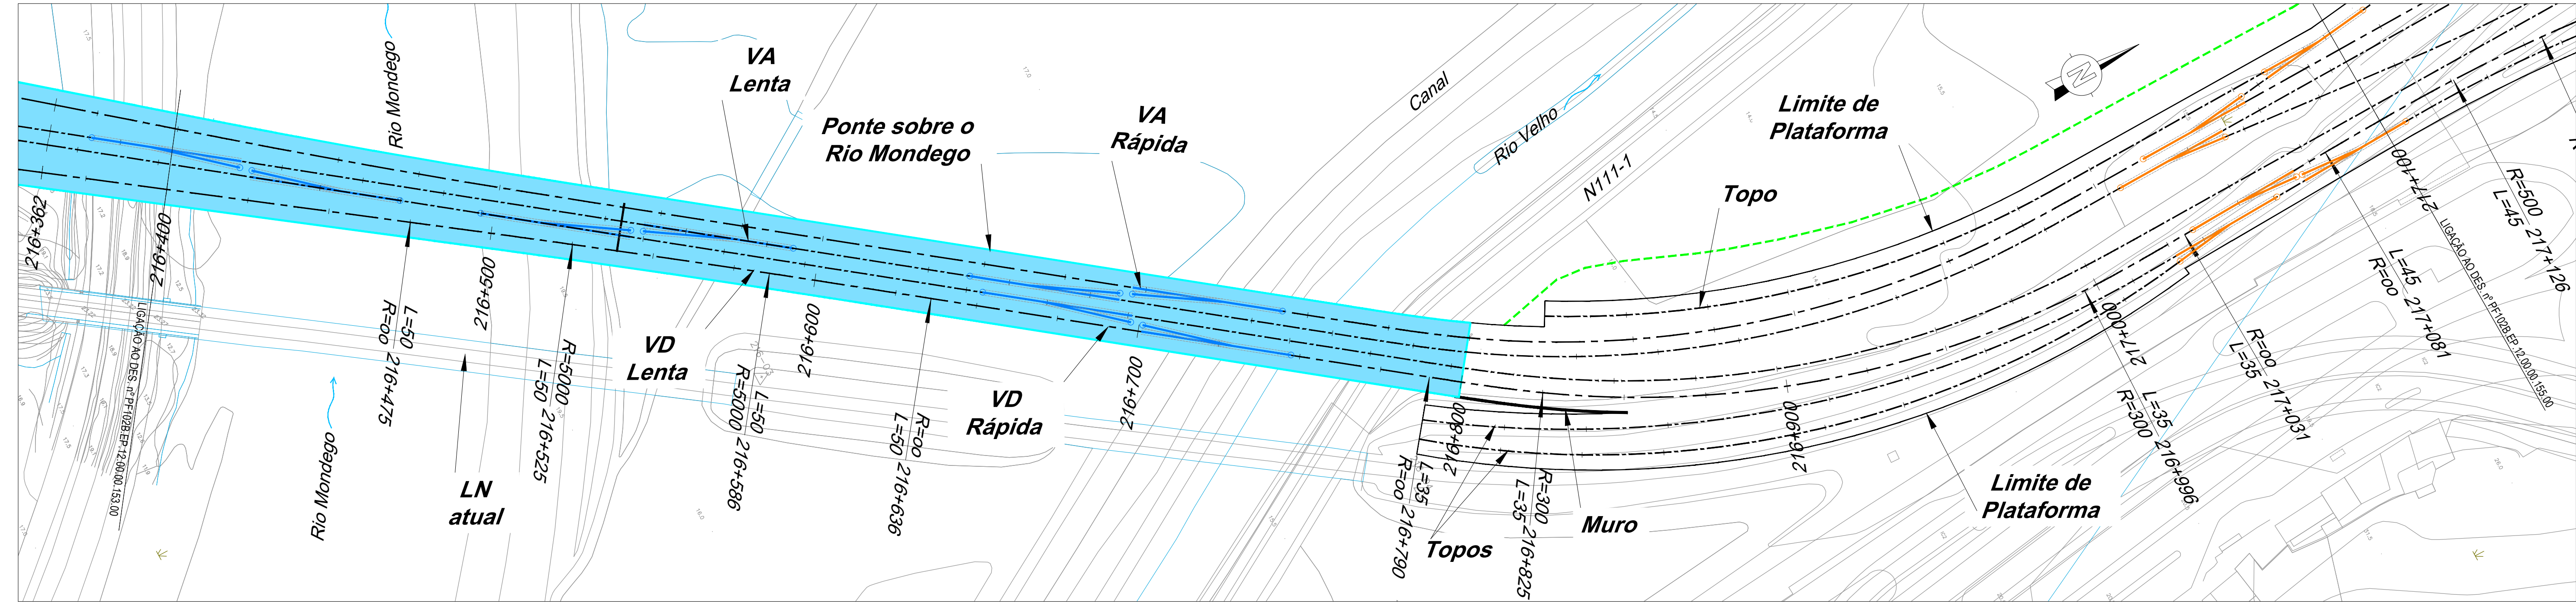

PONTO QUILOMÉTRICO (PK)		216+400	216+500		216+600		216+700		216+800		216+900		217+000		217+100														
COTAS	TERRENO	12.797	11.876	11.988	11.895	12.078	19.218	17.017	18.015	17.437	17.431	17.199	17.393	17.001	17.140	13.199	14.838	14.280	14.463	14.945	15.283	16.994	17.679	19.427	19.957	20.148	20.274	20.466	20.622
	RASANTE	26.143	25.918	25.693	25.468	25.243	25.018	24.793	24.568	24.343	24.118	23.893	23.668	23.443	23.218	22.993	22.768	22.543	22.318	22.093	21.868	21.643	21.418	21.227	21.105	21.052	21.050	21.050	21.050
ELEMENTOS DE VIA E VELOCIDADES																													
DIAGRAMA DE CURVATURAS																													