
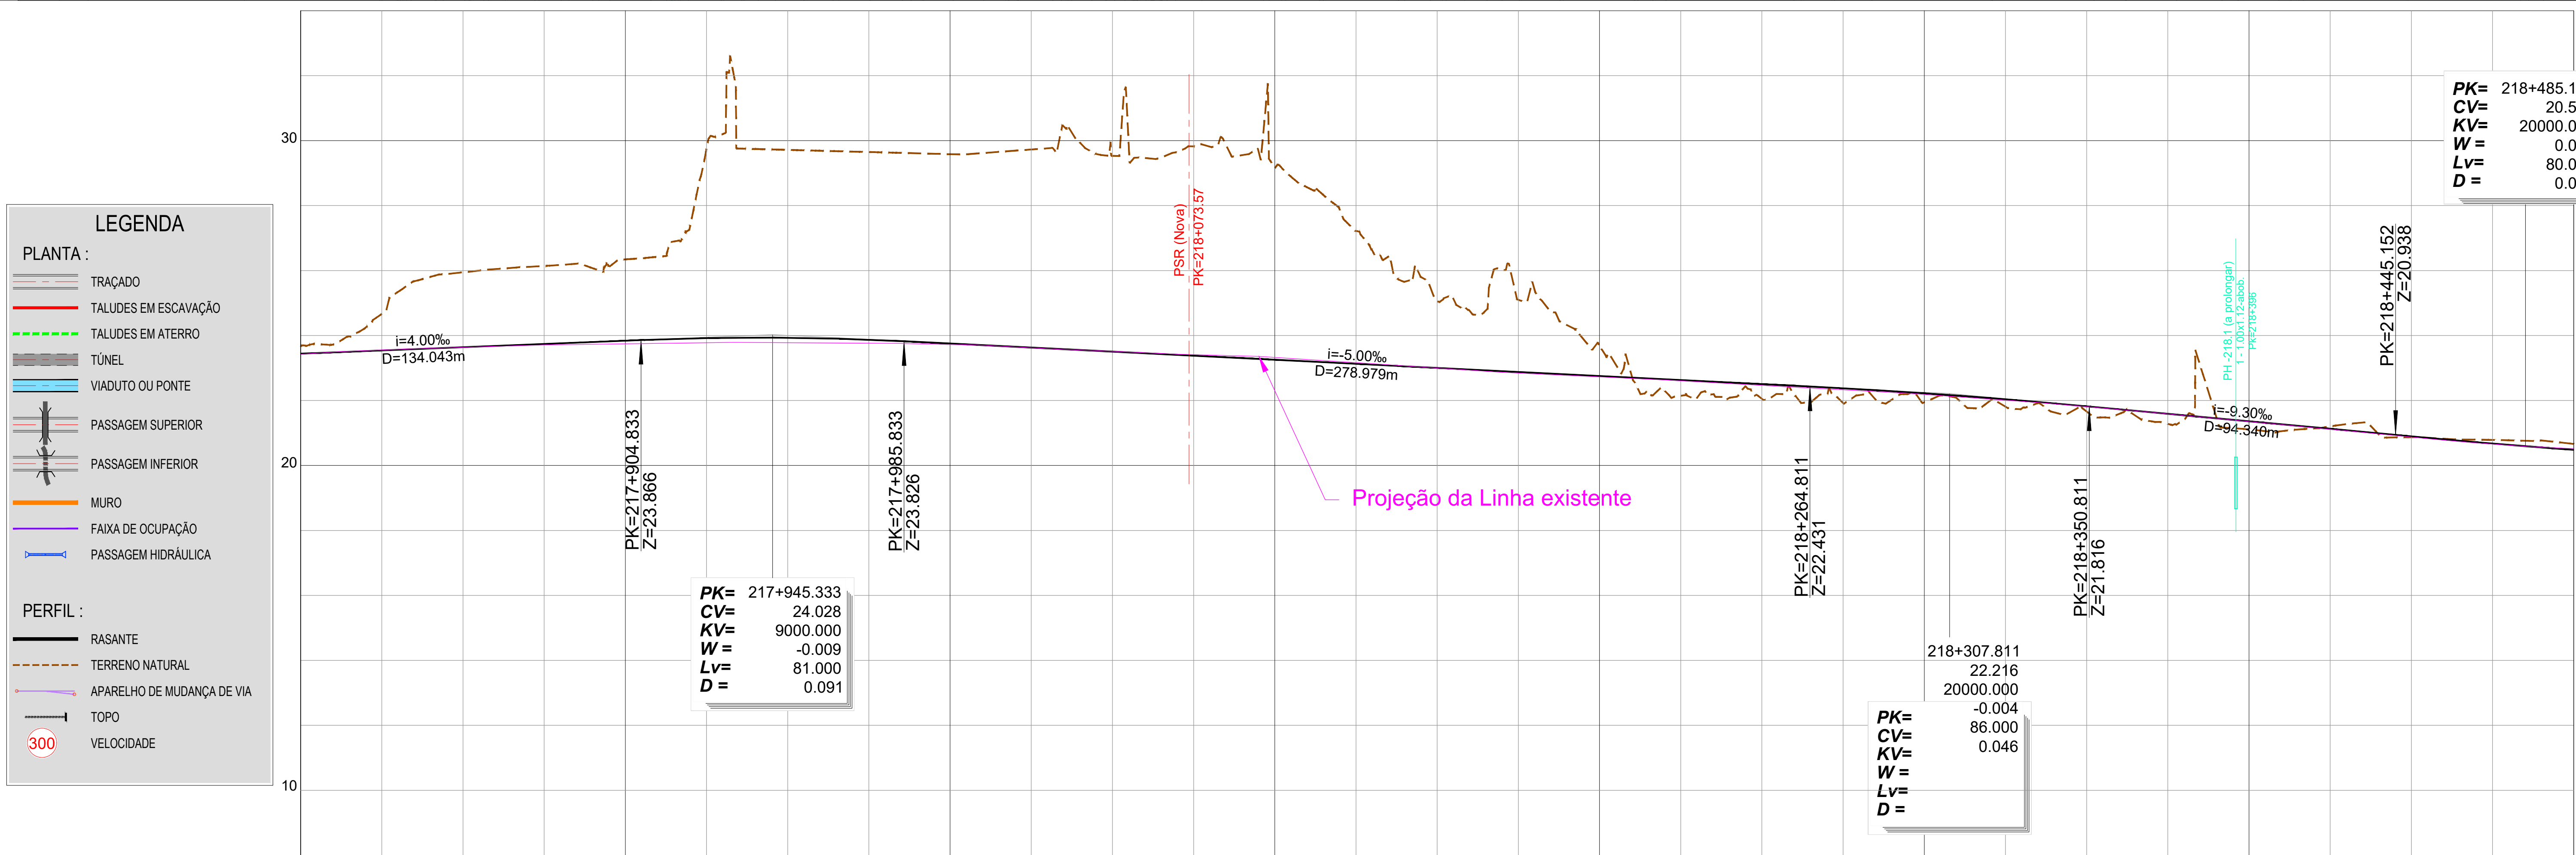


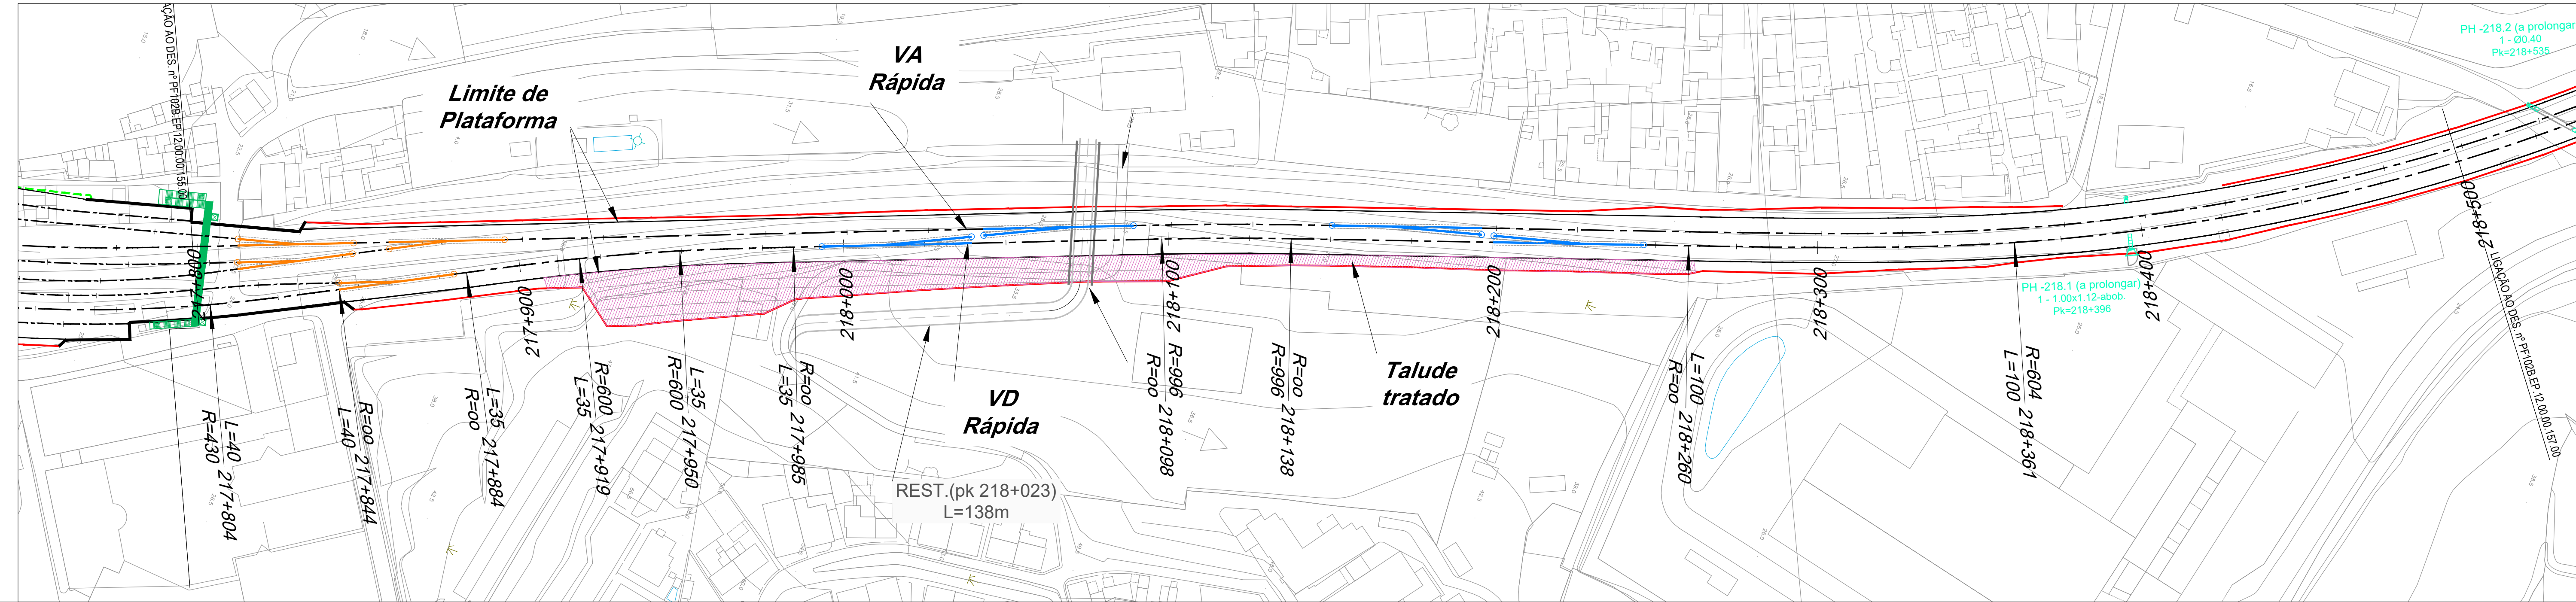

PONTO QUILOMÉTRICO (PK)		217+800		217+900		218+000		218+100		218+200		218+300		218+400		218+500													
COTAS	TERRENO	23.690	24.661	25.946	26.141	26.346	29.750	29.716	29.649	29.584	29.825	29.165	27.218	25.061	25.102	23.643	22.147	22.053	21.923	21.945	21.812	21.660	21.281	21.110	21.203	20.869	20.787	20.663	
	RASANTE	23.447	23.547	23.647	23.747	23.847	23.924	23.933	23.873	23.755	23.505	23.380	23.130	23.005	22.880	22.755	22.630	22.505	22.377	22.224	22.039	21.823	21.591	21.358	21.126	20.894	20.683	20.504	
ELEMENTOS DE VIA E VELOCIDADES																													
DIAGRAMA DE CURVATURAS																													