
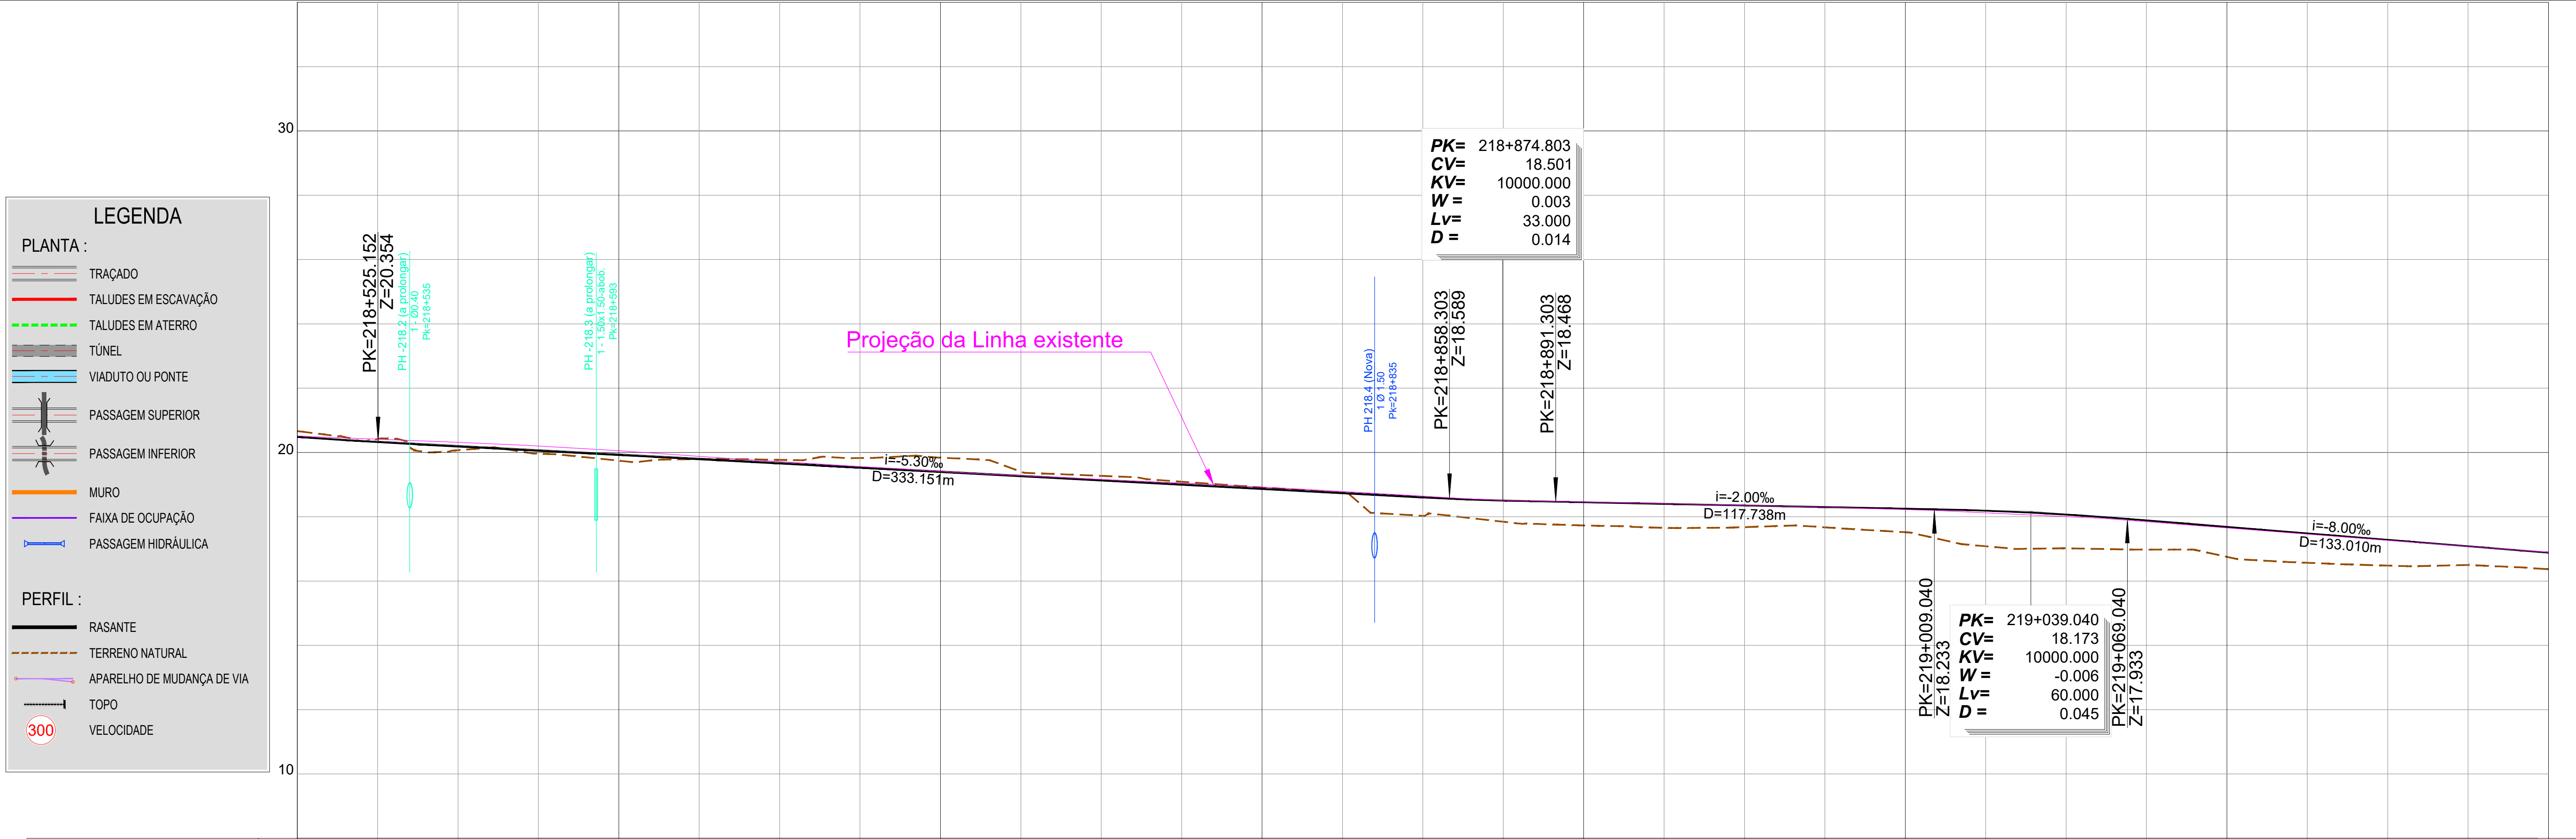


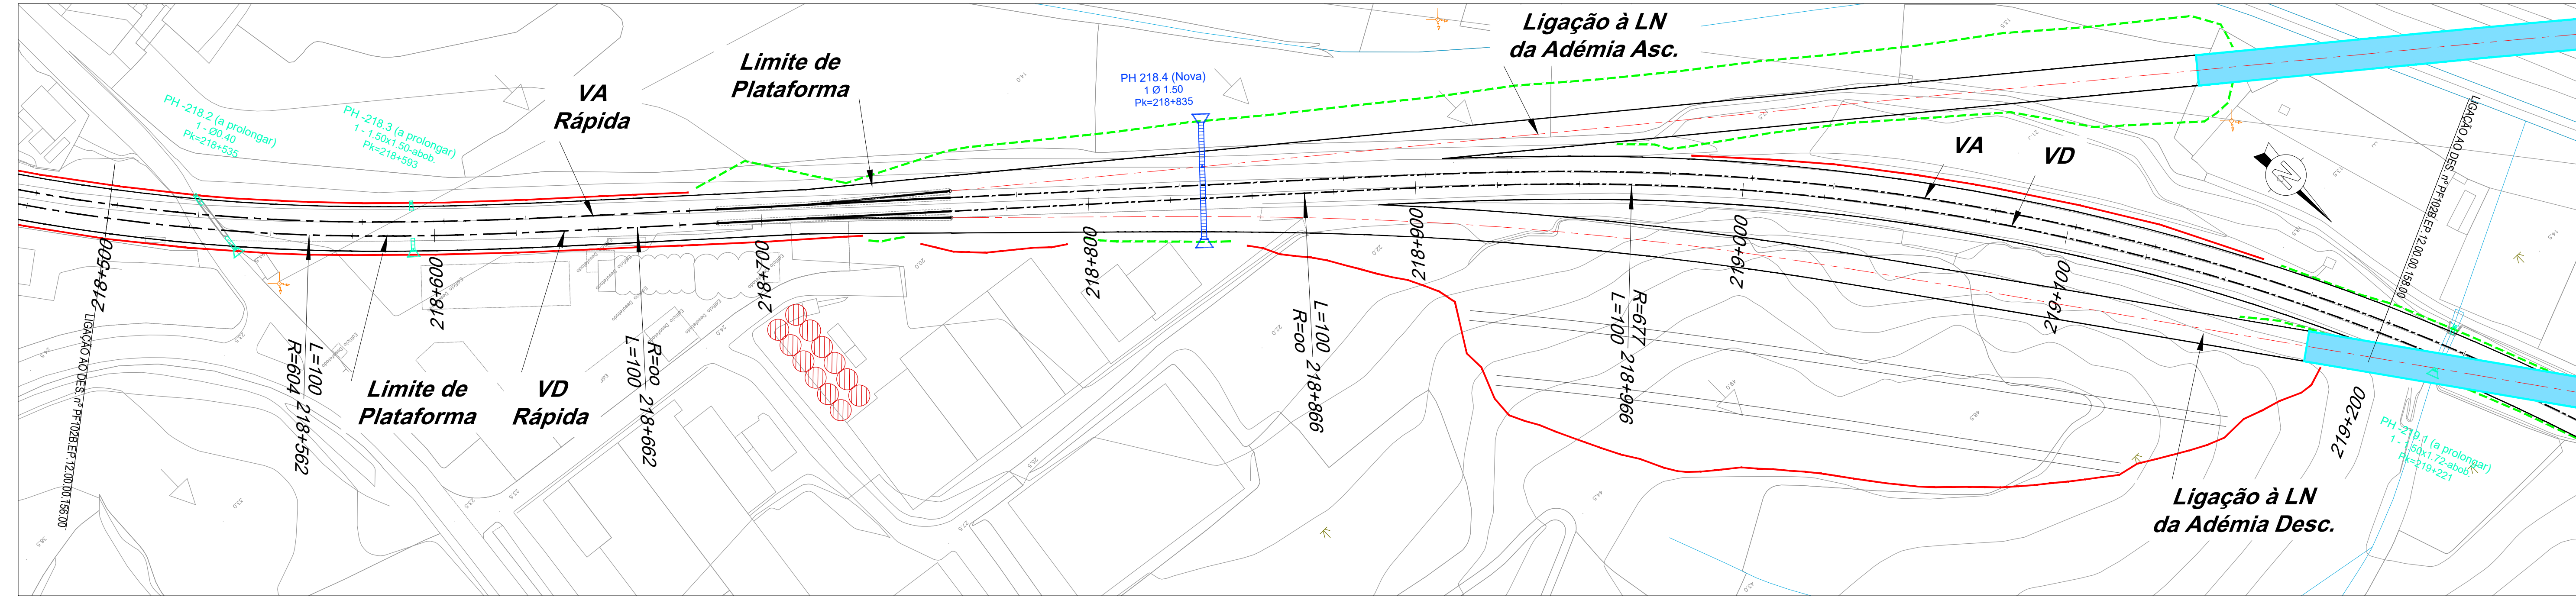

PONTO QUILOMÉTRICO (PK)		218+500		218+600		218+700		218+800		218+900		219+000		219+100		219+200	
COTAS	TERRENO	20.663															
	RASANTE	20.504															
		20.420	20.355														
		20.069	20.223														
		19.963	20.090														
		19.743	19.958														
		19.792	19.825														
		19.769	19.693														
		19.826	19.560														
		19.836	19.428														
		19.402	19.295														
		19.272	19.163														
		19.090	19.030														
		18.904	18.898														
		18.732	18.765														
		18.028	18.633														
		17.845	18.514														
		17.729	18.451														
		17.657	18.401														
		17.677	18.351														
		17.671	18.301														
		17.519	18.251														
		17.082	18.186														
		17.020	18.067														
		16.980	17.885														
		16.753	17.685														
		16.588	17.485														
		16.481	17.285														
		16.500	17.085														
		16.366	16.885														
ELEMENTOS DE VIA E VELOCIDADES																	
DIAGRAMA DE CURVATURAS		R=604.300 L=201.048		A=246.264 L=100.358		L=203.958 R= 00				A=260.282 L=100.000		R=677.466 L=442.067					